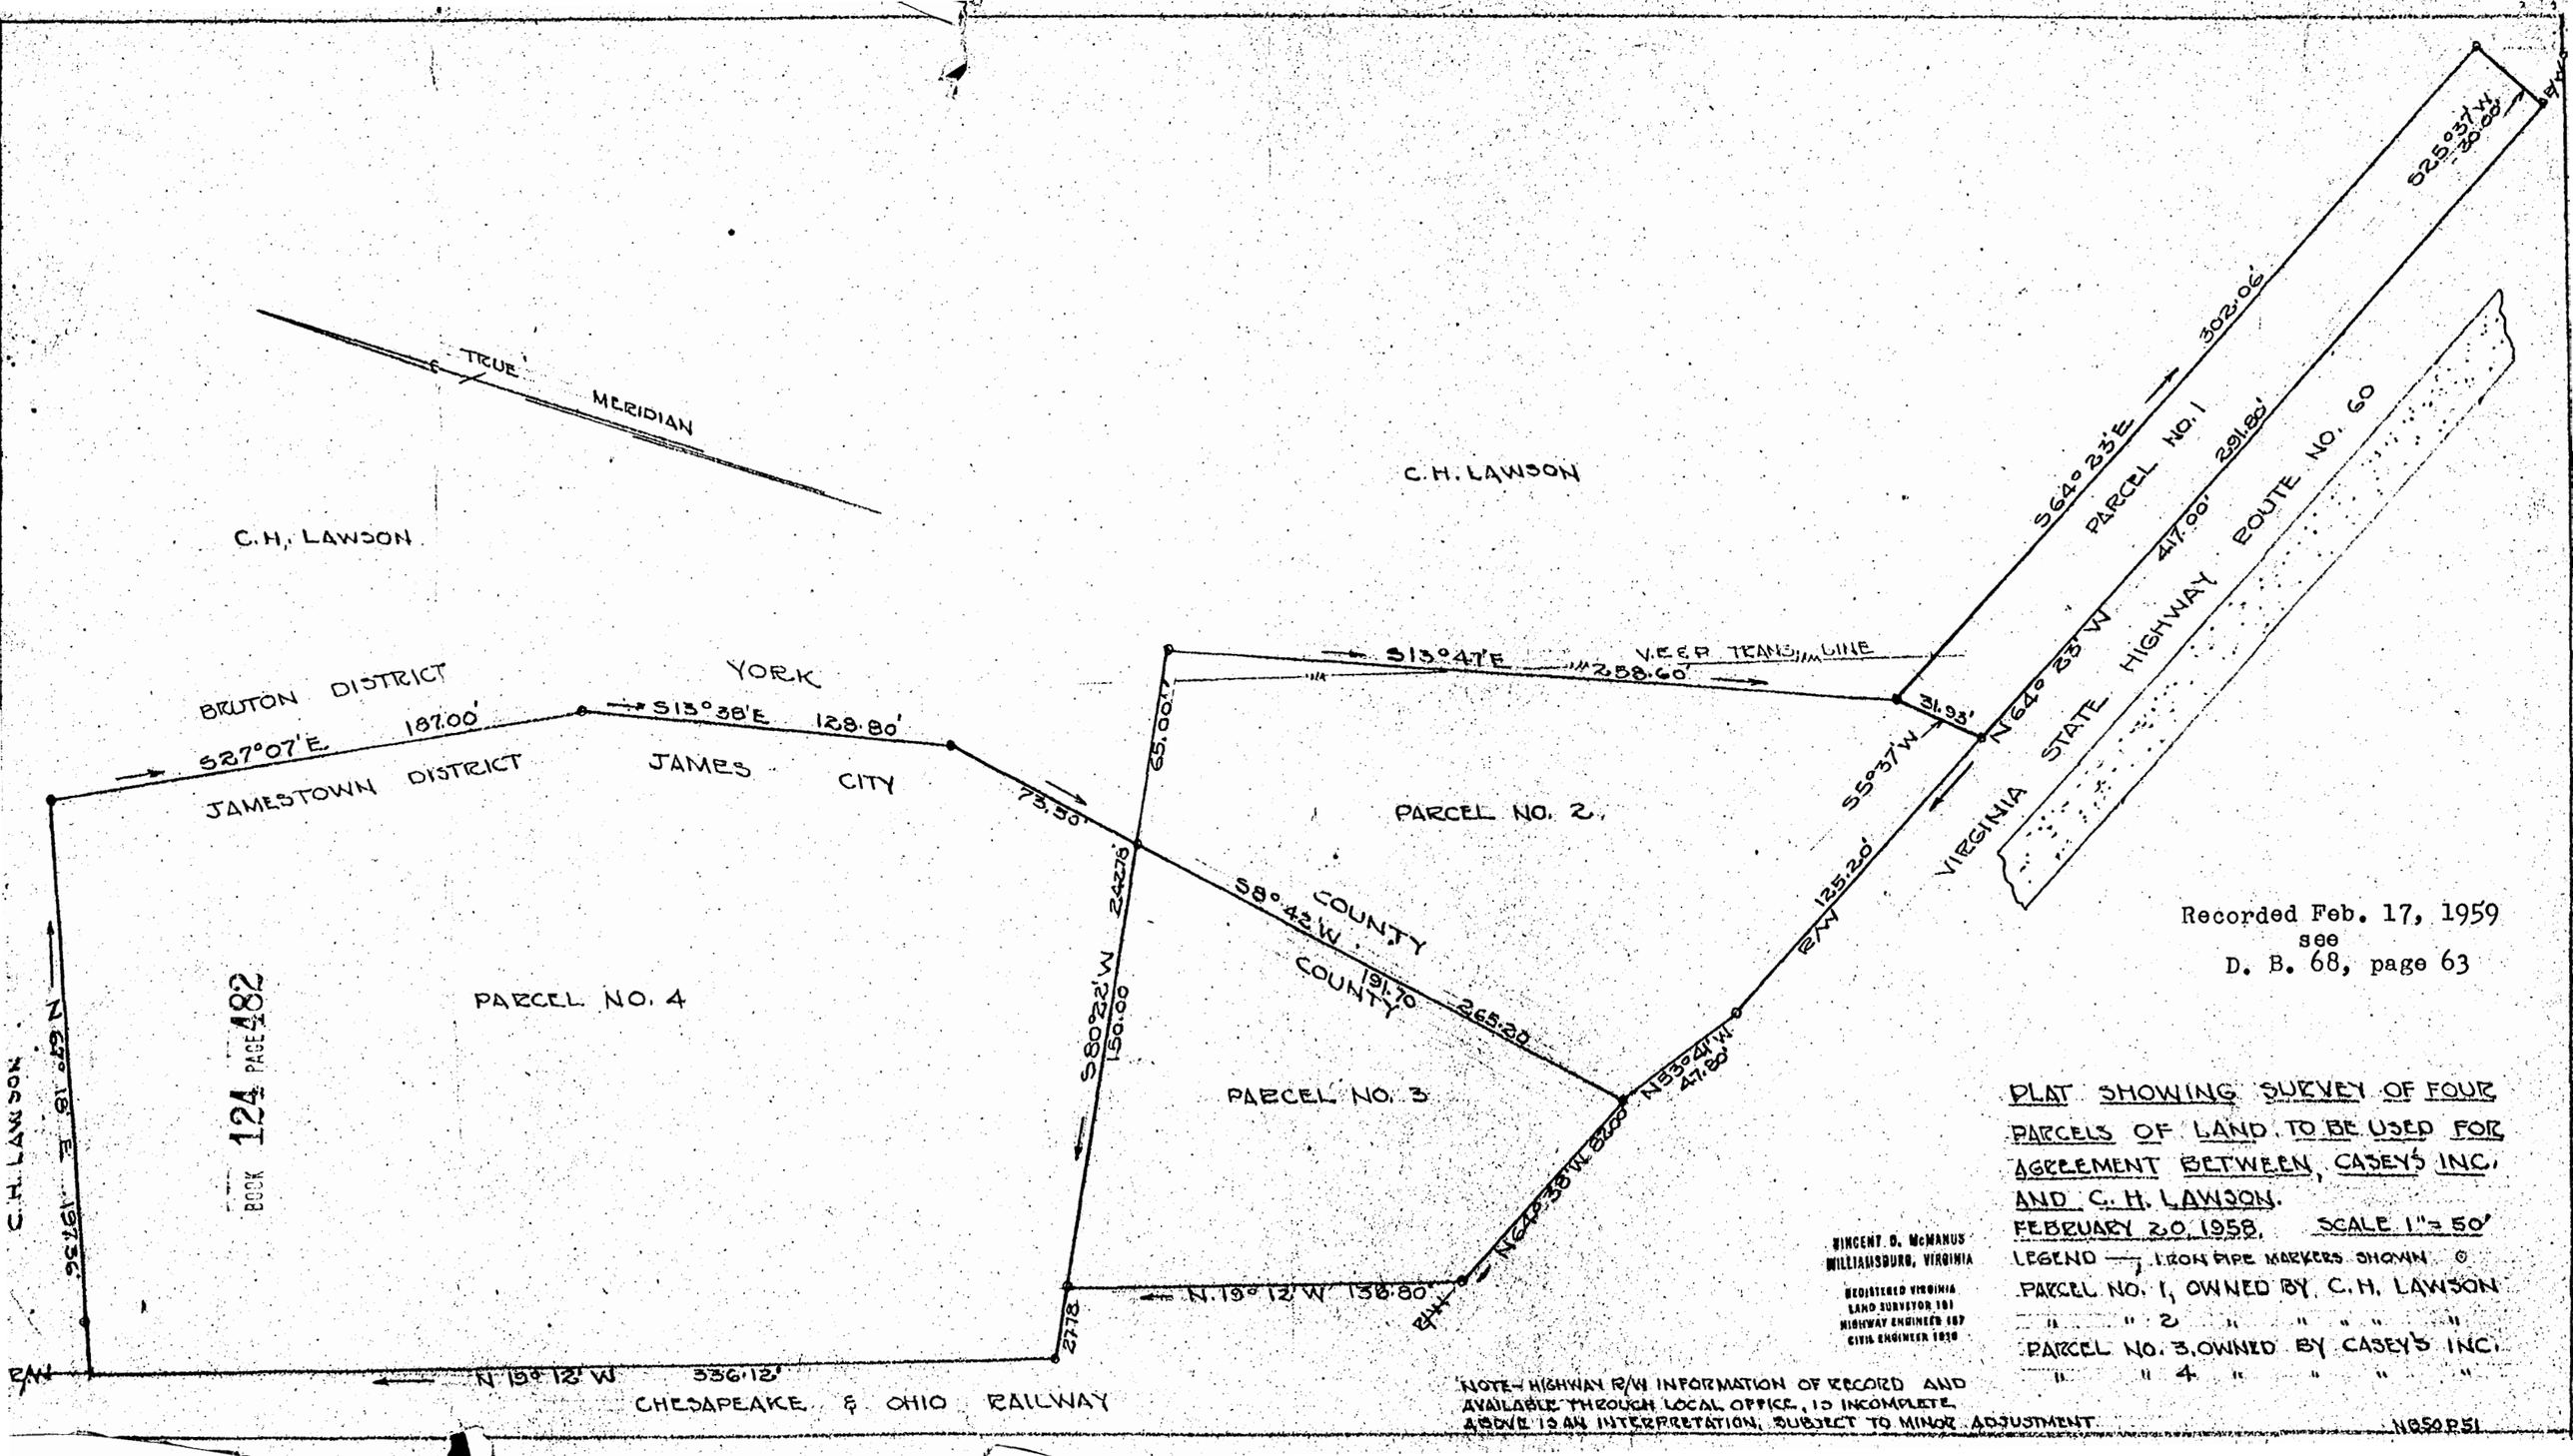

Recorded Feb. 17, 1959
see
D. B. 68, page 63

PLAT SHOWING SURVEY OF FOUR PARCELS OF LAND TO BE USED FOR AGREEMENT BETWEEN, CASEY'S INC. AND C. H. LAWSON.
FEBRUARY 20, 1958. SCALE 1" = 50'
LEGEND — IRON PIPE MARKERS SHOWN ⊙
PARCEL NO. 1, OWNED BY C. H. LAWSON
" " 2 " " " " "
PARCEL NO. 3, OWNED BY CASEY'S INC.
" " 4 " " " "

VINCENT D. McMANUS
WILLIAMSBURG, VIRGINIA
REGISTERED VIRGINIA LAND SURVEYOR 181
HIGHWAY ENGINEER 187
CIVIL ENGINEER 1938

NOTE - HIGHWAY R/W INFORMATION OF RECORD AND AVAILABLE THROUGH LOCAL OFFICE, IS INCOMPLETE. ABOVE IS AN INTERPRETATION, SUBJECT TO MINOR ADJUSTMENT.

N850P51