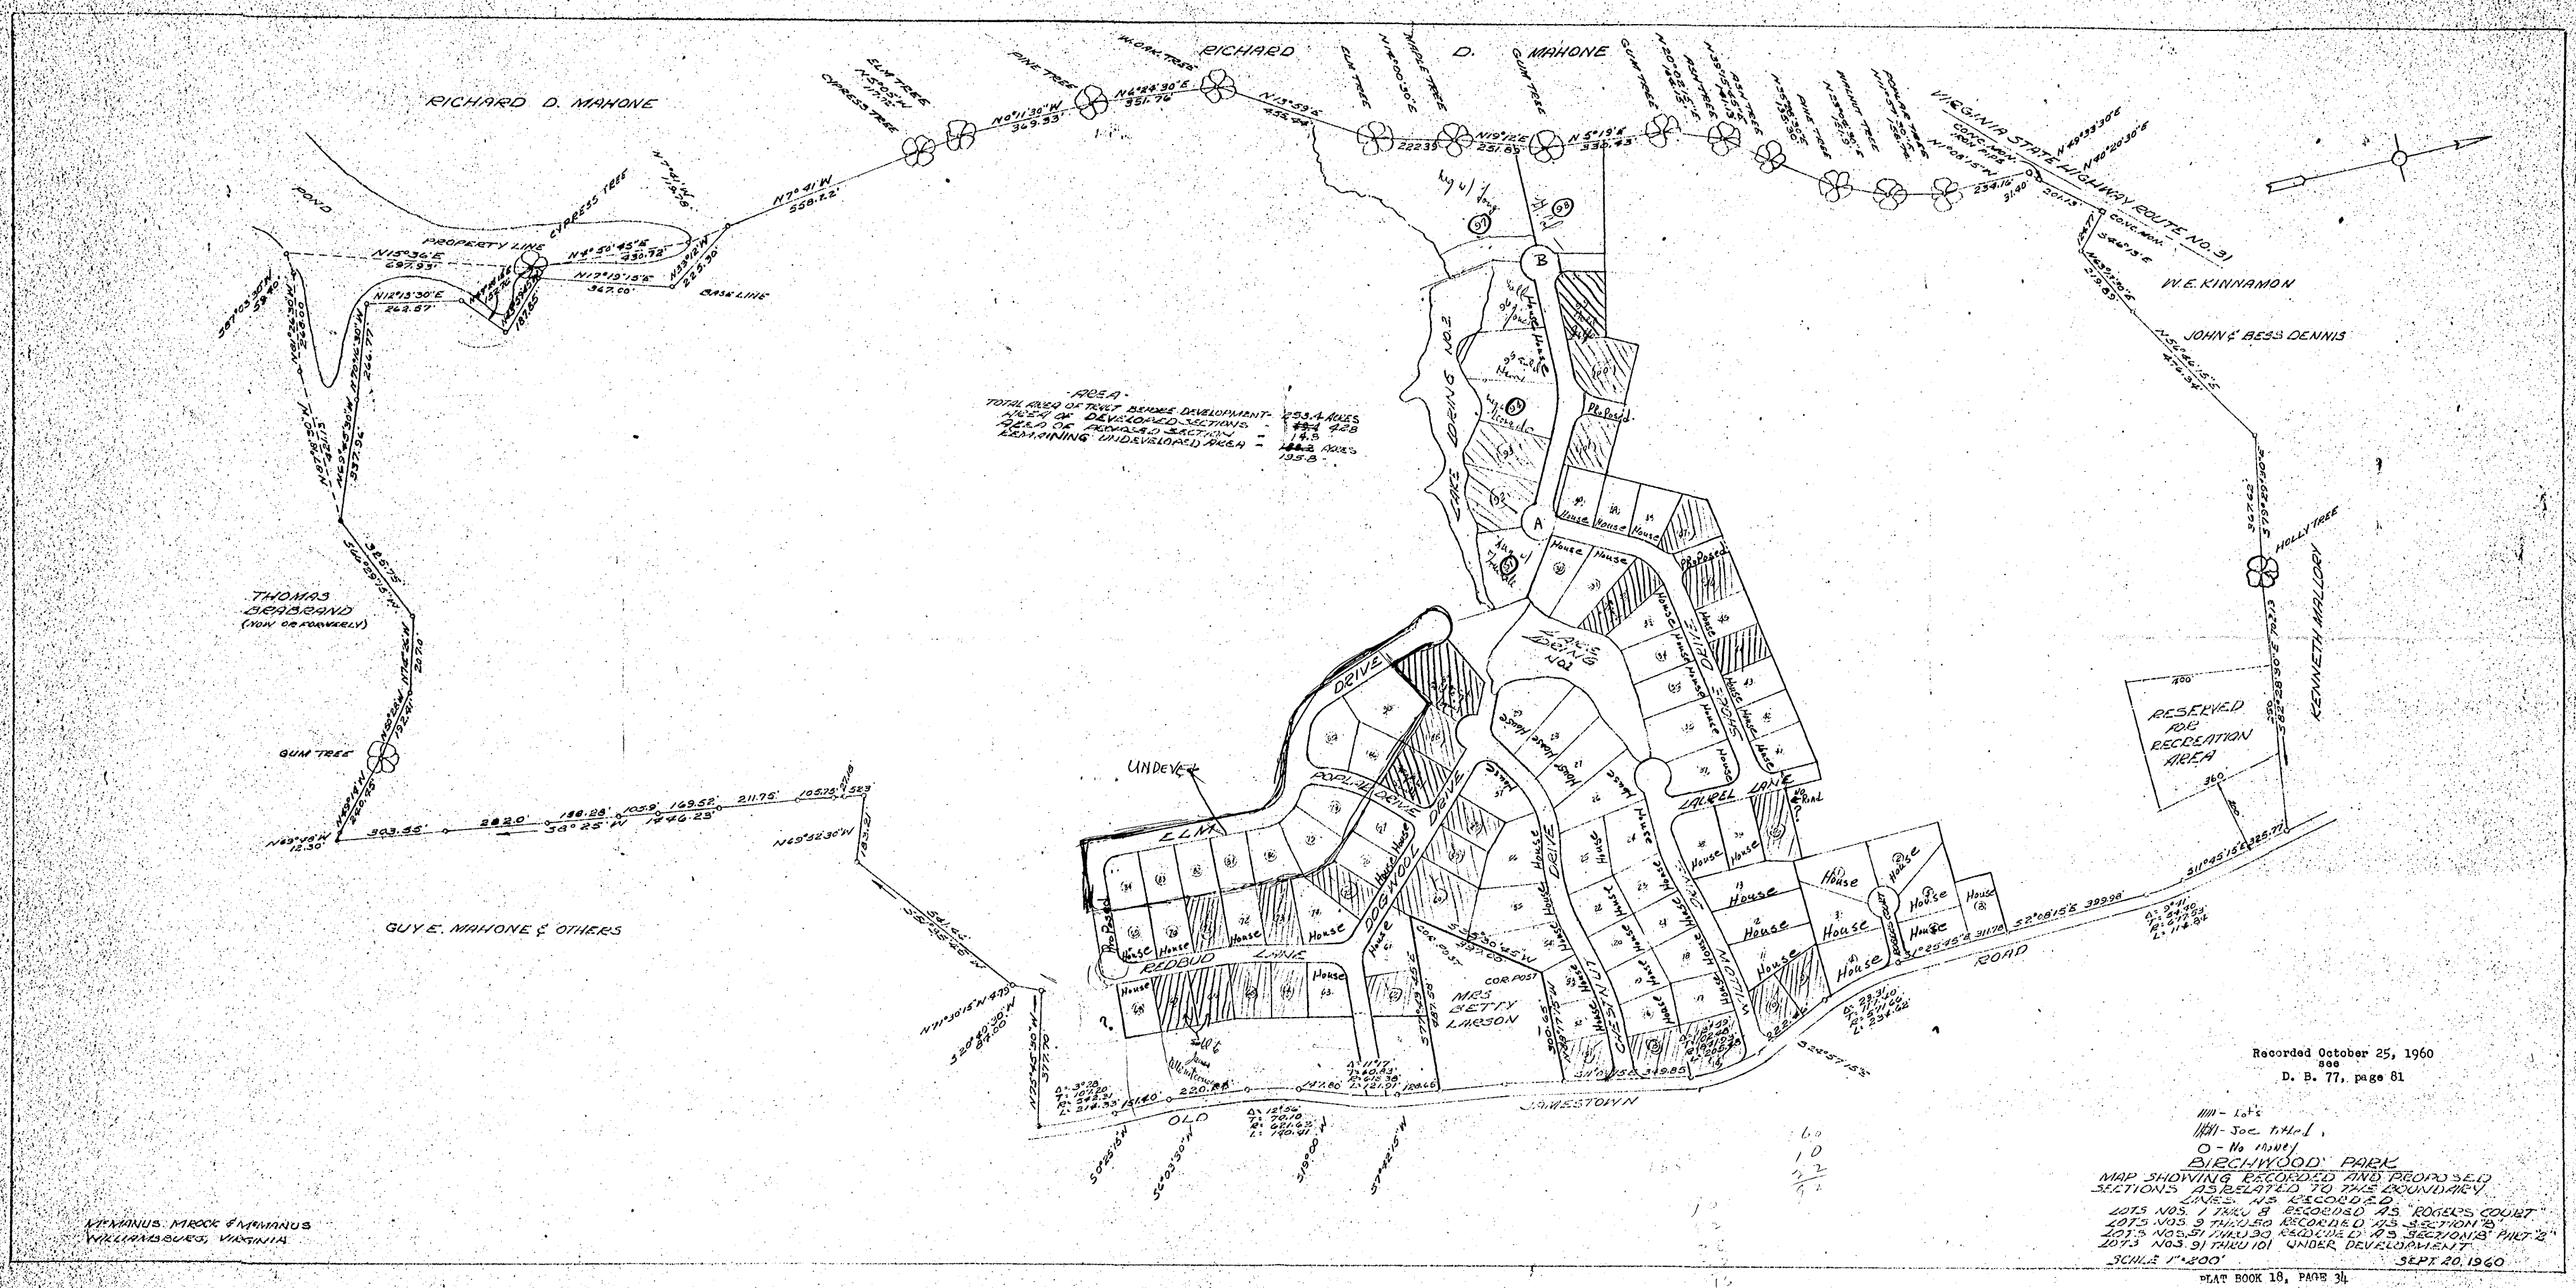

Recorded October 25, 1960
see
D. B. 77, page 81

//// - Lots
//// - Soc. Hall
O - No money

BIRCHWOOD PARK
MAP SHOWING RECORDED AND PROPOSED SECTIONS AS RELATED TO THE BOUNDARY LINES AS RECORDED
LOTS NOS. 1 THRU 8 RECORDED AS "ROGERS COURT"
LOTS NOS. 9 THRU 50 RECORDED AS SECTION "B"
LOTS NOS. 51 THRU 90 RECORDED AS SECTION "B" PART "2"
LOTS NOS. 91 THRU 101 UNDER DEVELOPMENT.
SCALE 1" = 200' SEPT 20, 1960

McMANUS, MROCK & McMANUS
WILLIAMSBURG, VIRGINIA