Recorded June 1, 1964
see
D. B. 36, page 293

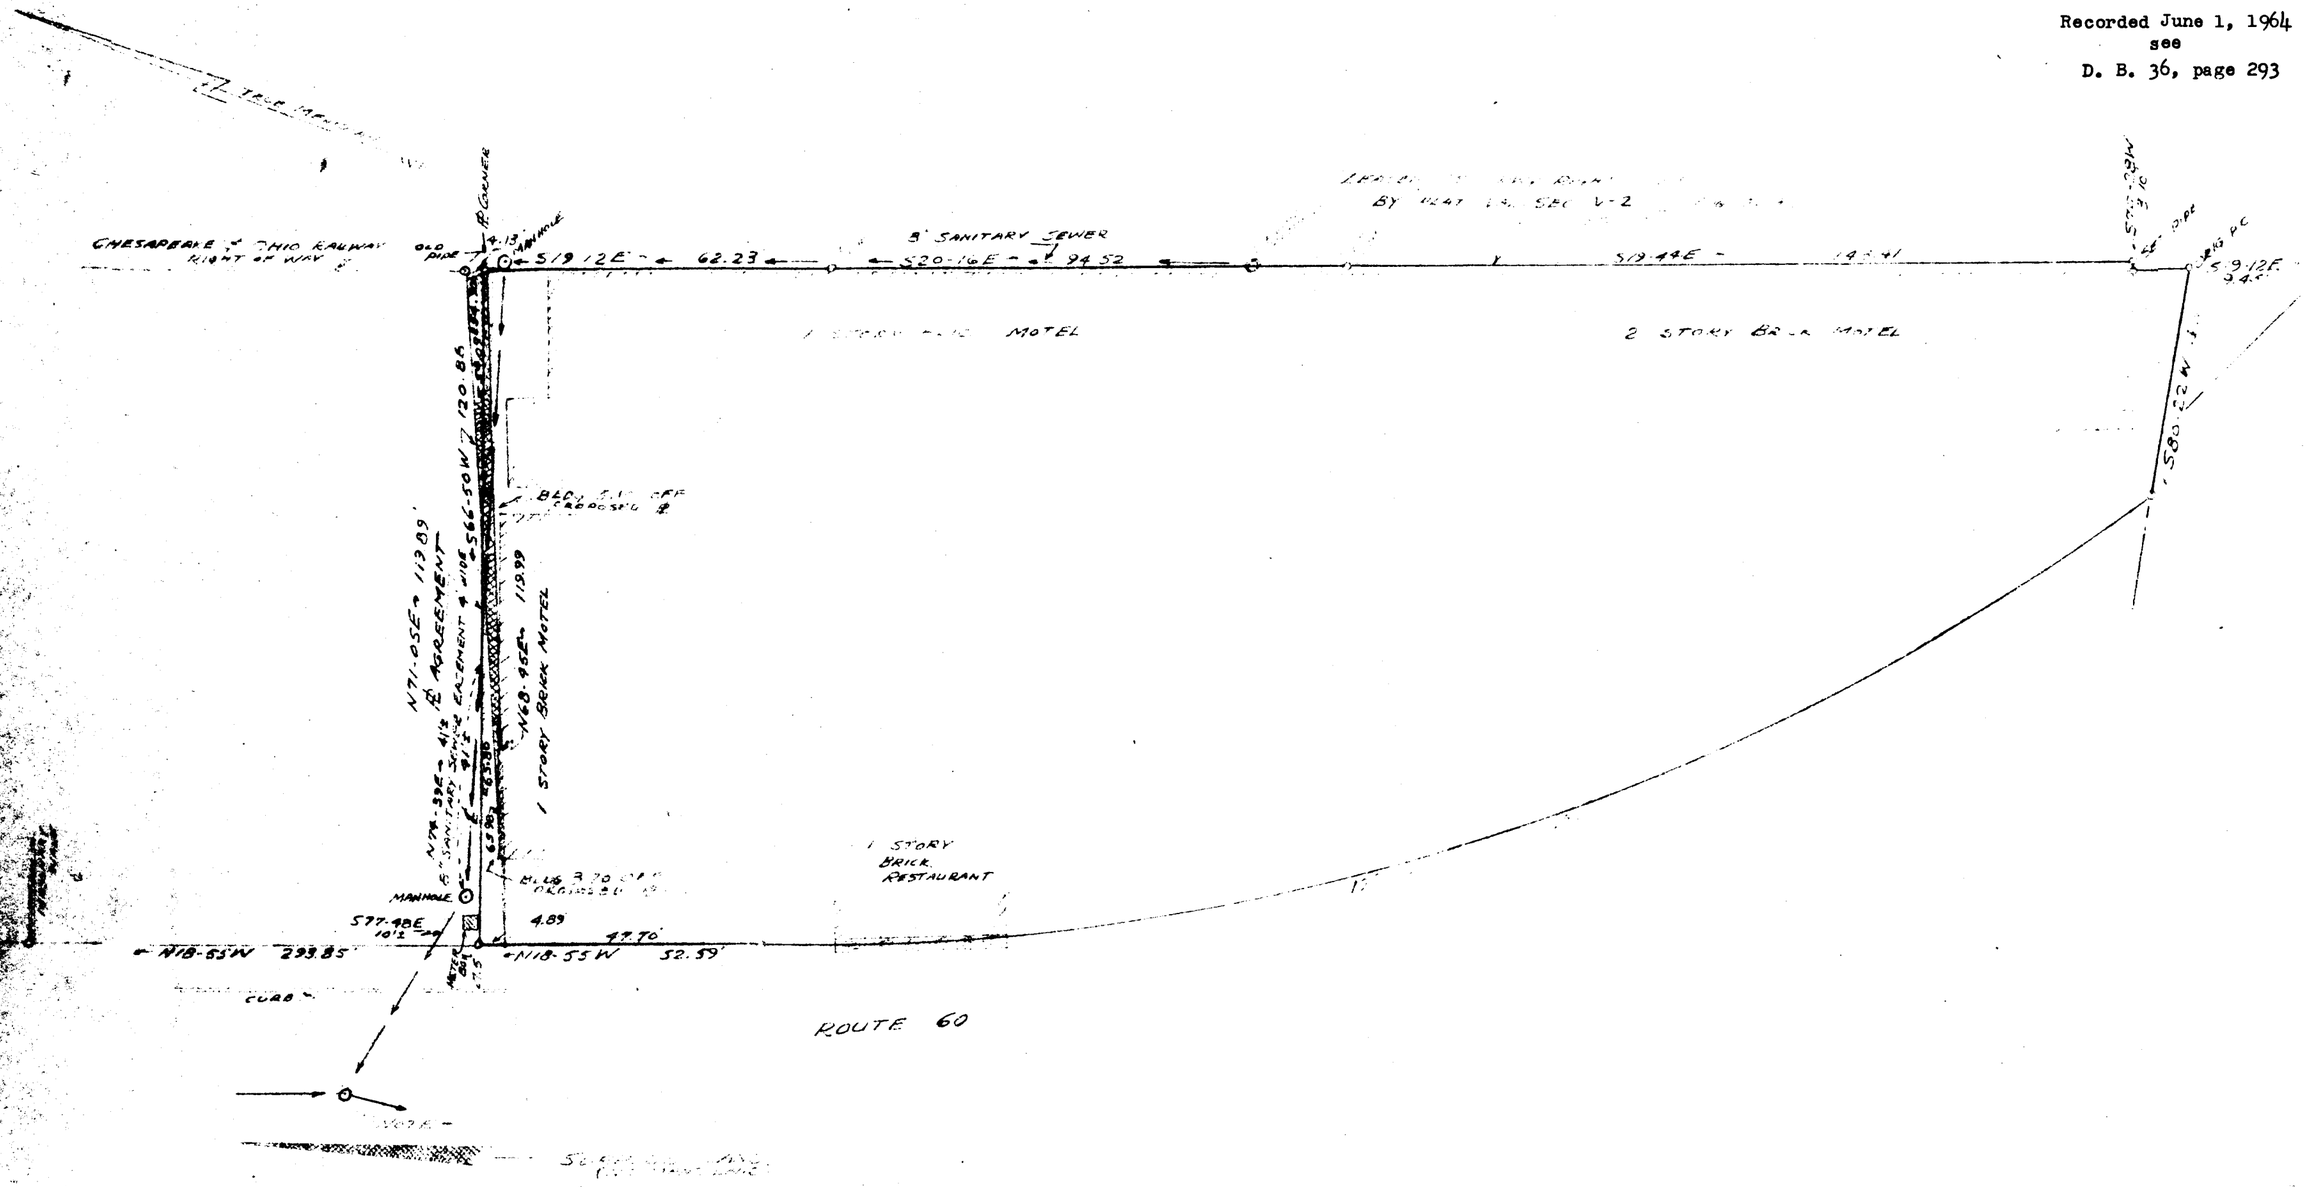


PLAT OF REVISION FOR AGREEMENT
BETWEEN
HORNSBY REAL ESTATE CORP. & WILLIAM AND MARY MOTEL, INC
SHOWING BOUNDARY LINE AGREEMENT
AND 8" SANITARY SEWER
JAMESTOWN DIST., JAMES CITY CO., VA

Scale 1" = 80

6 JAN. 1964
12 FEB. 1964

NOTE
THIS PLAT WAS MADE IN ACCORDANCE WITH A PLAT STANDING
IN THE NAME OF - HORNSBY REAL ESTATE CORP.
AND
WILLIAM AND MARY MOTEL, INC.
BY VINCENT D. McMANUS, C.L.S., 30 AUG 1963

R. B. CARTWRIGHT
CERTIFICATE No.
716
COMMONWEALTH OF VIRGINIA
CERTIFIED LAND SURVEYOR

R. B. CARTWRIGHT
Certified Land Surveyor
West Point, Virginia
WMBG 15