Recorded 10/8/69
See
D B [illegible] Page 39

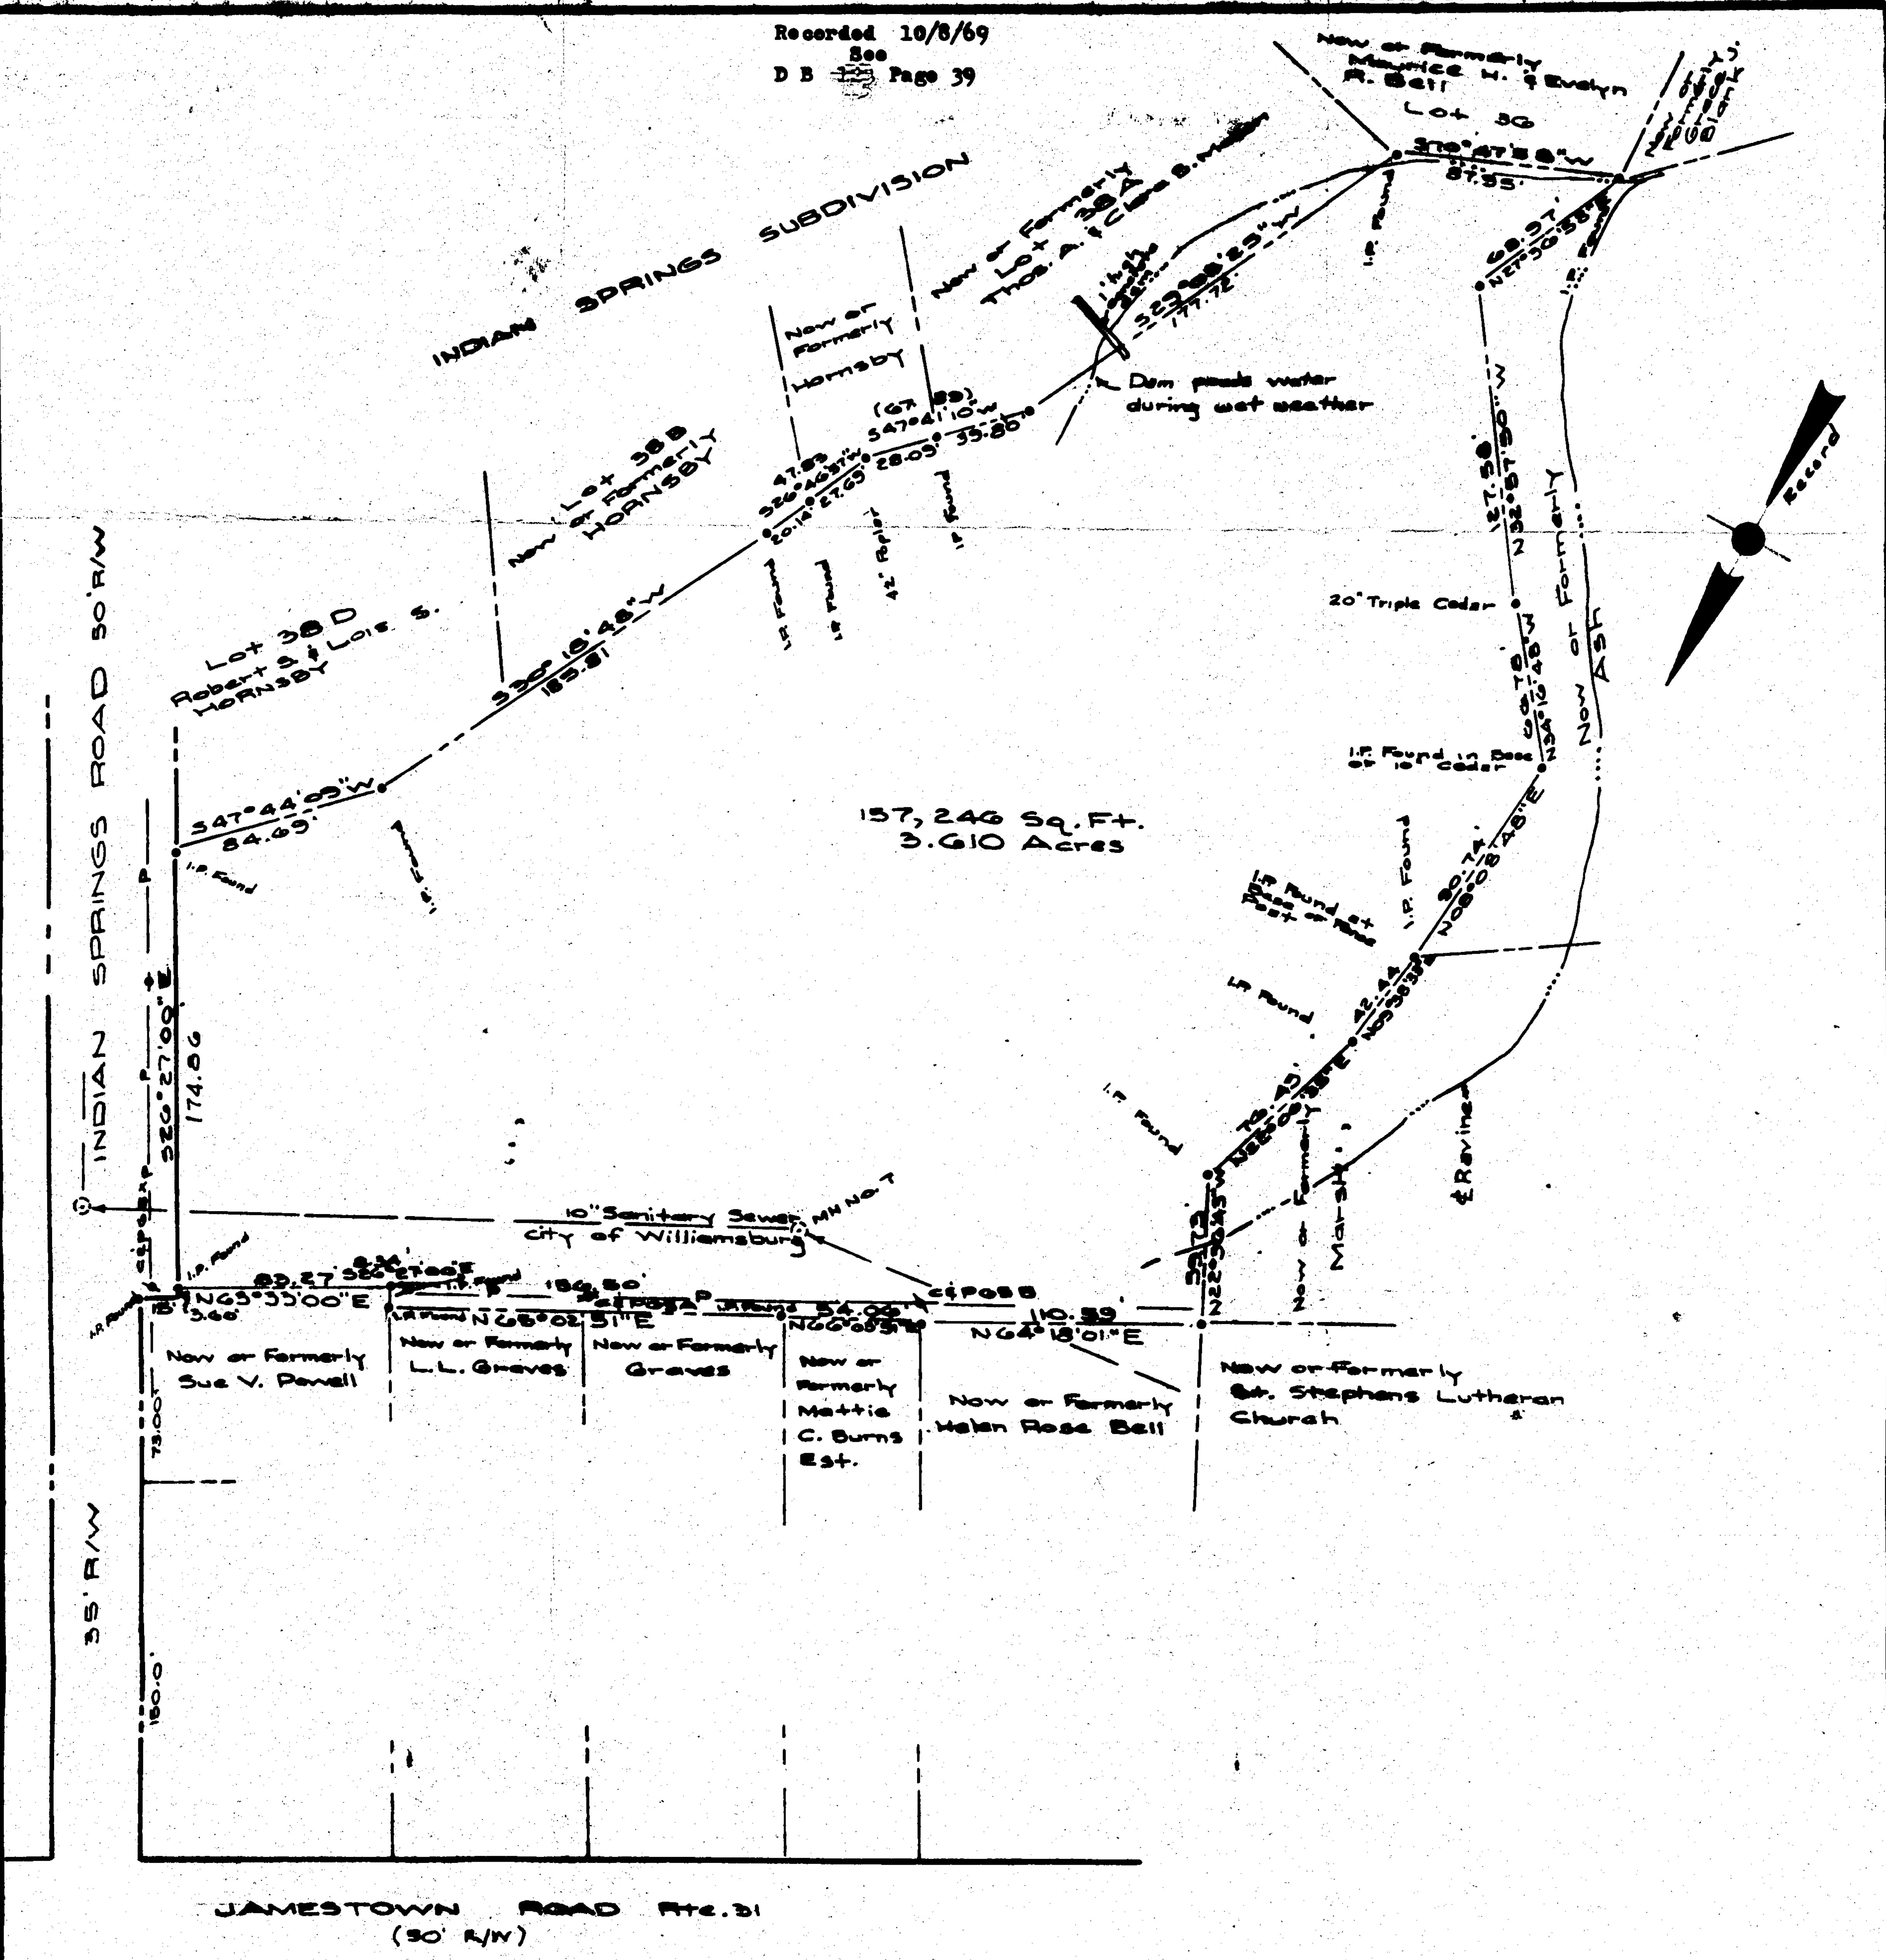

Note: Iron pipes @ all corners
except as noted.
Bearings are clockwise
Ref: P.B. 21 p. 37
P.B. 9 p. 28
P.B. 10 p. 14
Area: 3.610 Acres

COMMONWEALTH OF VIRGINIA
STEPHEN STEPHENS
CERTIFICATE No.
54-17-3(a)S28
54-17-3(b)130
CERTIFIED LAND SURVEYOR

Stephen Stephens

PLAT OF
A PORTION OF
MATTIE C. BURNS ESTATE

(with equitable title in the name of W.H. CLOVER Co., Inc.)

MARTIN, CLIFFORD & ASSOCIATES
Engineers and Consultants
P.O. BOX 216, STAFFORD, VA. 22554
P.O. BOX 844, WILLIAMSBURG, VA. 23185

Record Plat
Brendel Copy