Recorded 3/18/70
See
DB 125 Page 522

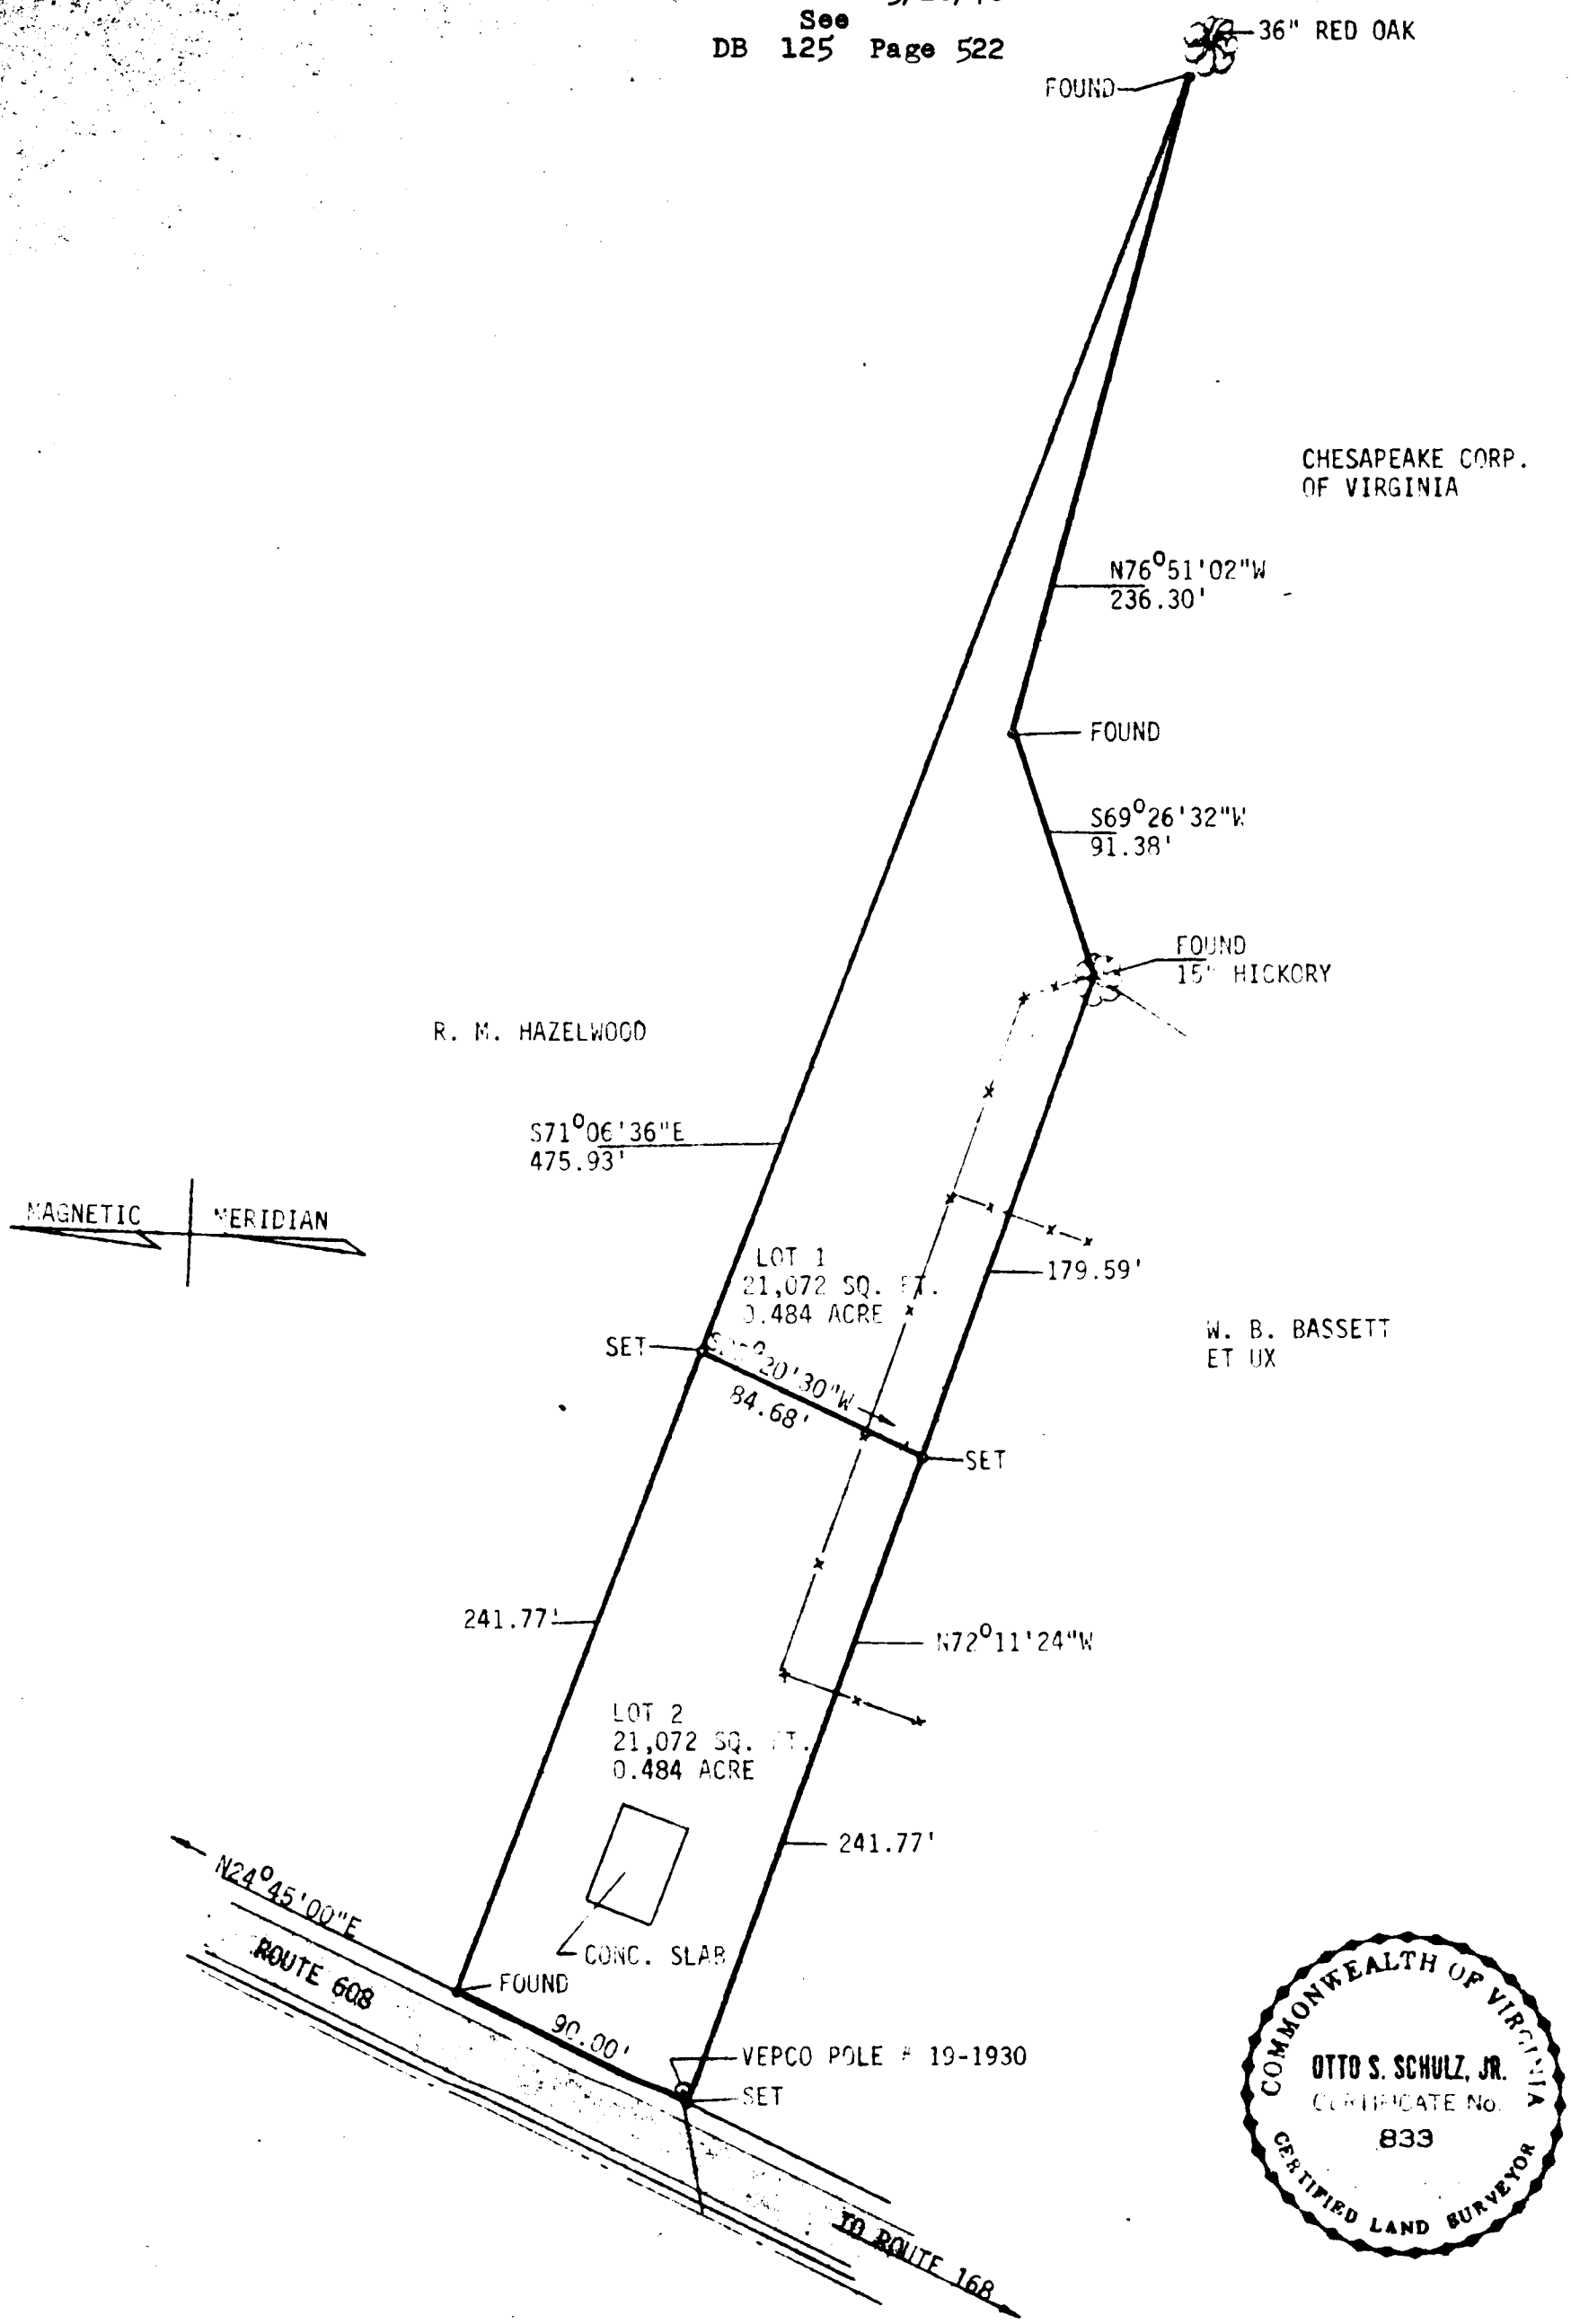

COMMONWEALTH OF VIRGINIA
OTTO S. SCHULZ, JR.
CERTIFICATE No.
833
CERTIFIED LAND SURVEYOR

L. V. WOODSON & ASSOCIATES — ENGINEERS & SURVEYORS, P. O. BOX 633 — WILLIAMSBURG, VIRGINIA 23185

LEGEND | ● = IP = IRON PIN, ⊡ = MON = MONUMENT, ——— PROPERTY LINE, —·—·— CENTERLINE, — — — — EASMENT LINE

PLAT SHOWING THE SUBDIVISION OF A PARCEL OF LAND STANDING IN THE NAME OF WILLIAM BOLDEN BASSETT & LYING IN STONEHOUSE DISTRICT, JAMES CITY COUNTY VIRGINIA

SCALE: 1"=60'	REF: 72/307	CLOSURE 1/18M	J.O. 226	DATE AUGUST 4, 1969		AREA 0.968 AC.