Recorded 17th day of April 1975
in
D. B. No. 159 pages 305
Juliette C. Clothier Clerk

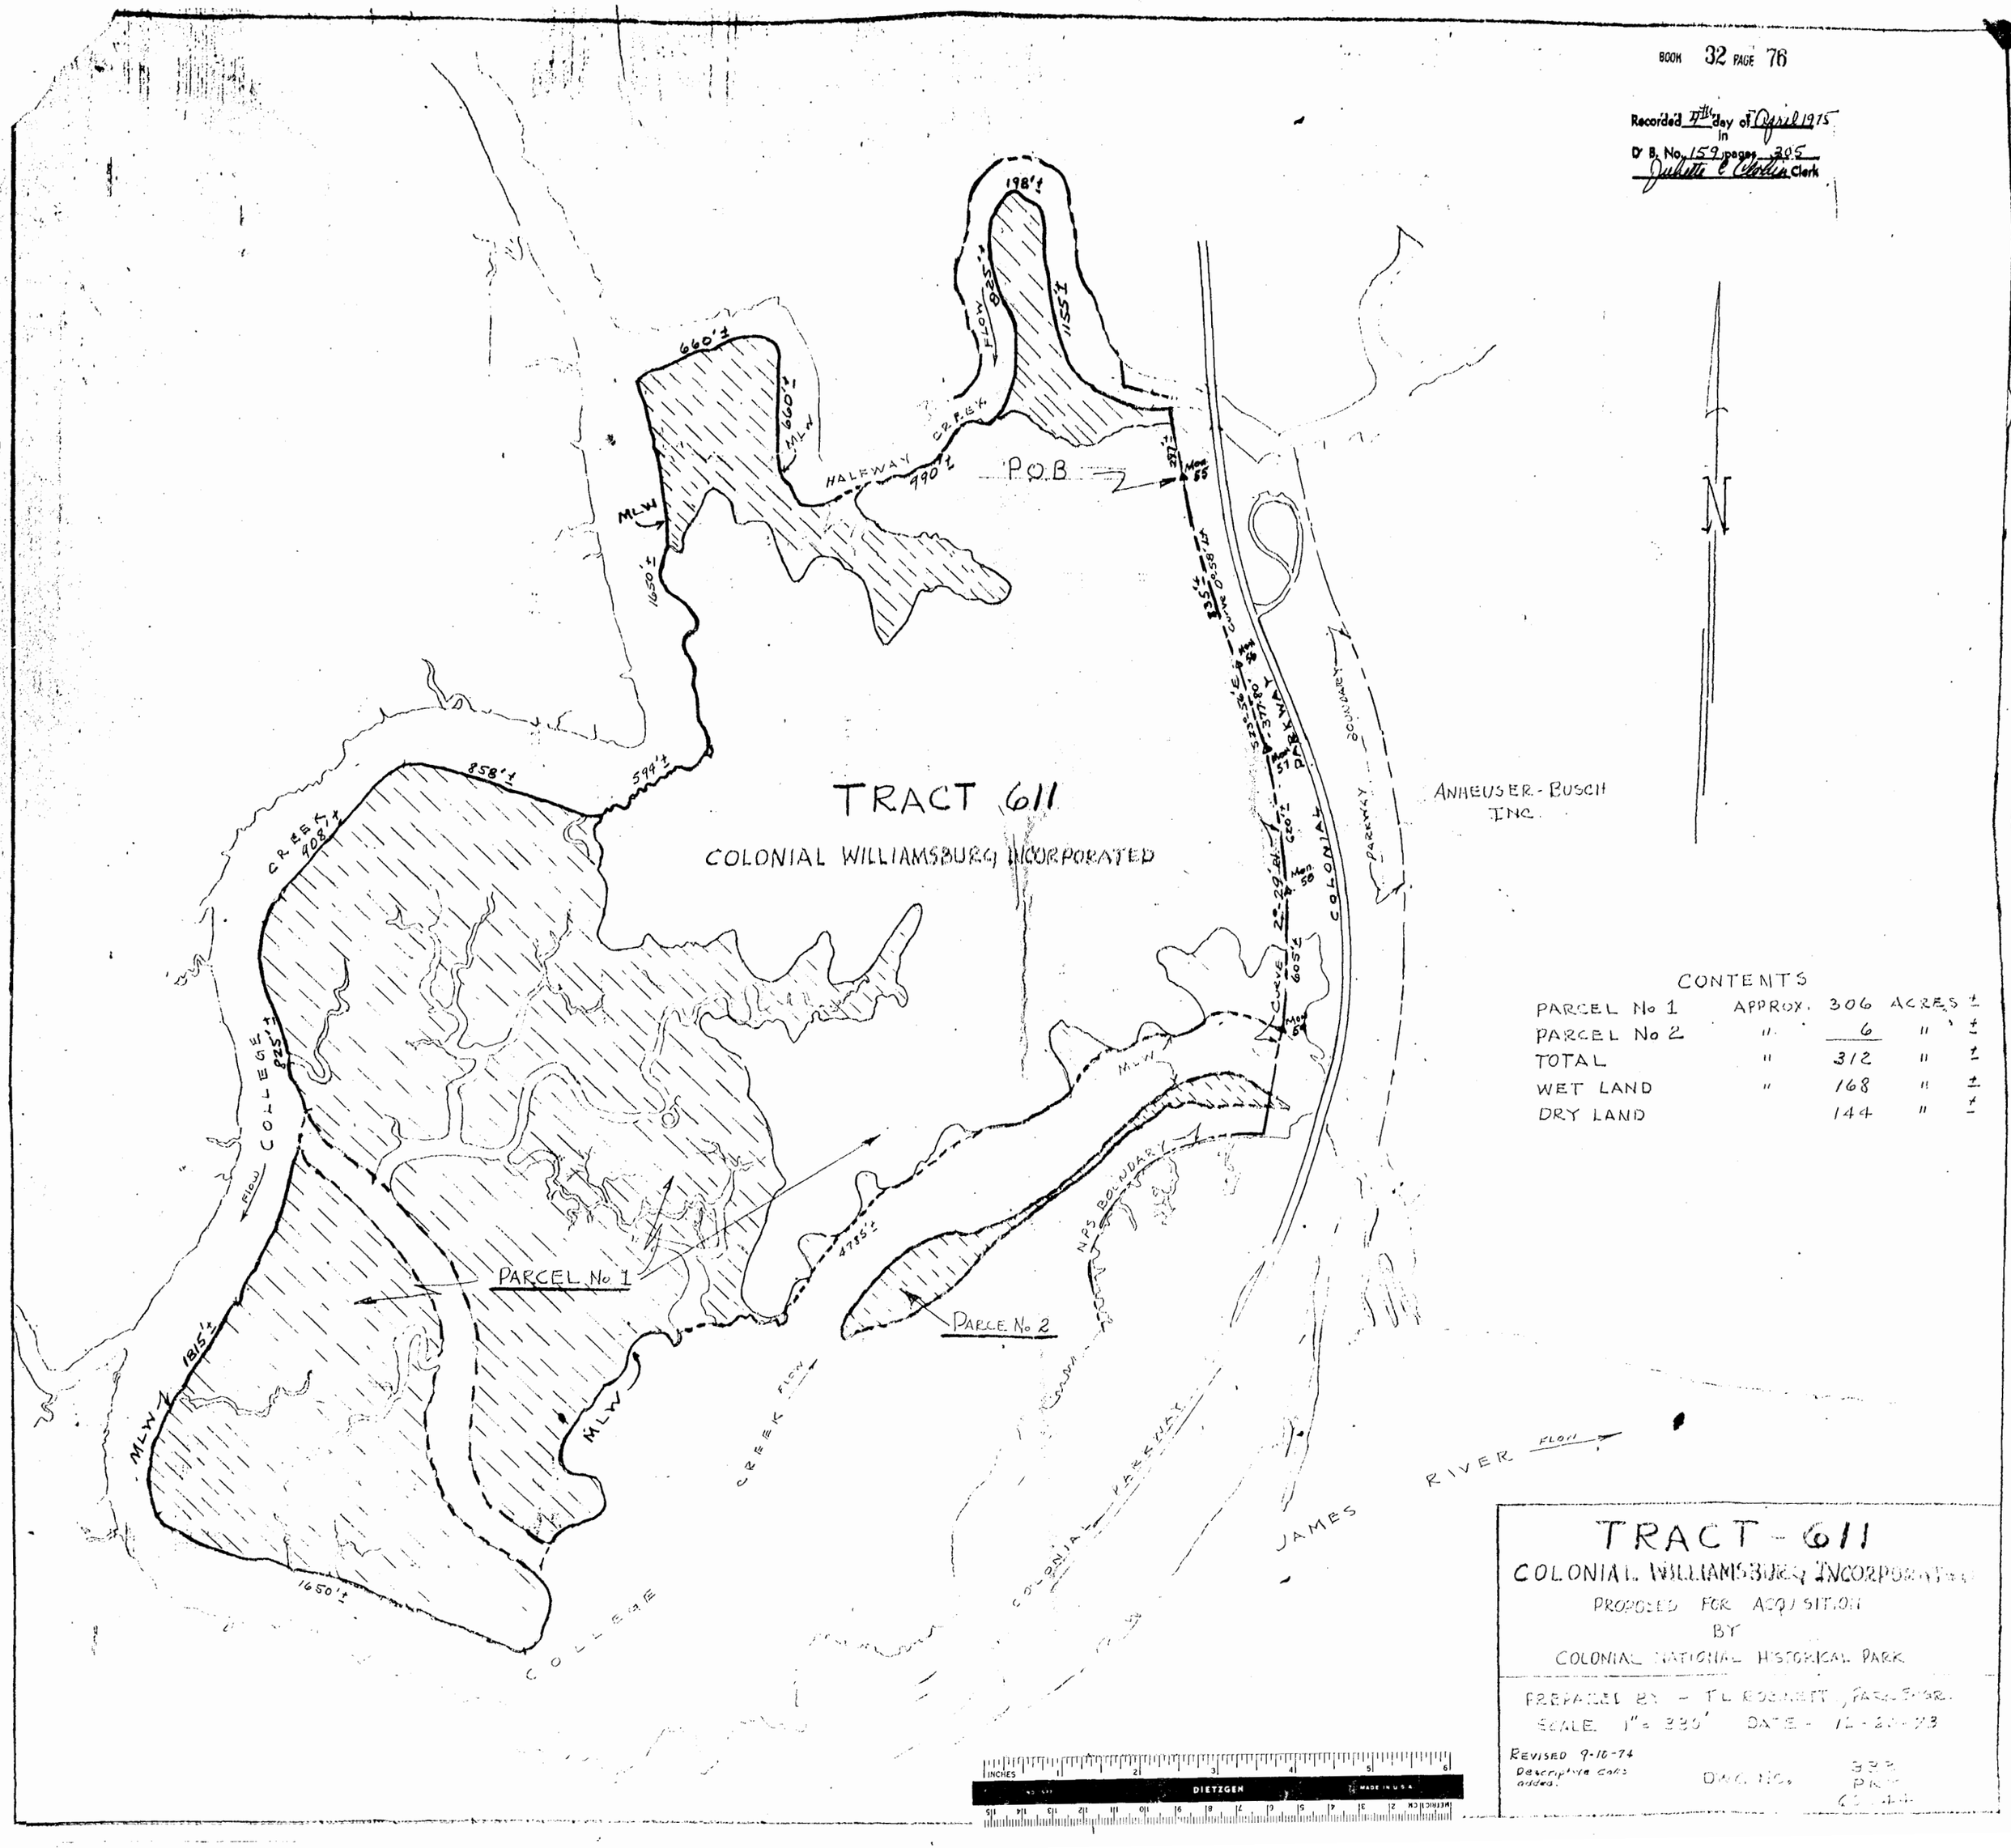


CONTENTS

| | | | |
|---|---|---|---|
| PARCEL No 1 | APPROX. | 306 | ACRES ± |
| PARCEL No 2 | " | 6 | " ± |
| TOTAL | " | 312 | " ± |
| WET LAND | " | 168 | " ± |
| DRY LAND | | 144 | " ± |

# TRACT - 611

COLONIAL WILLIAMSBURG INCORPORATED

PROPOSED FOR ACQUISITION
BY
COLONIAL NATIONAL HISTORICAL PARK

PREPARED BY - T.L. ROBINETT, PARK ENGR.
SCALE 1" = 330' DATE - 12-20-73

REVISED 9-10-74
Descriptive calls added.

DWG. NO. 333 PRT 60144