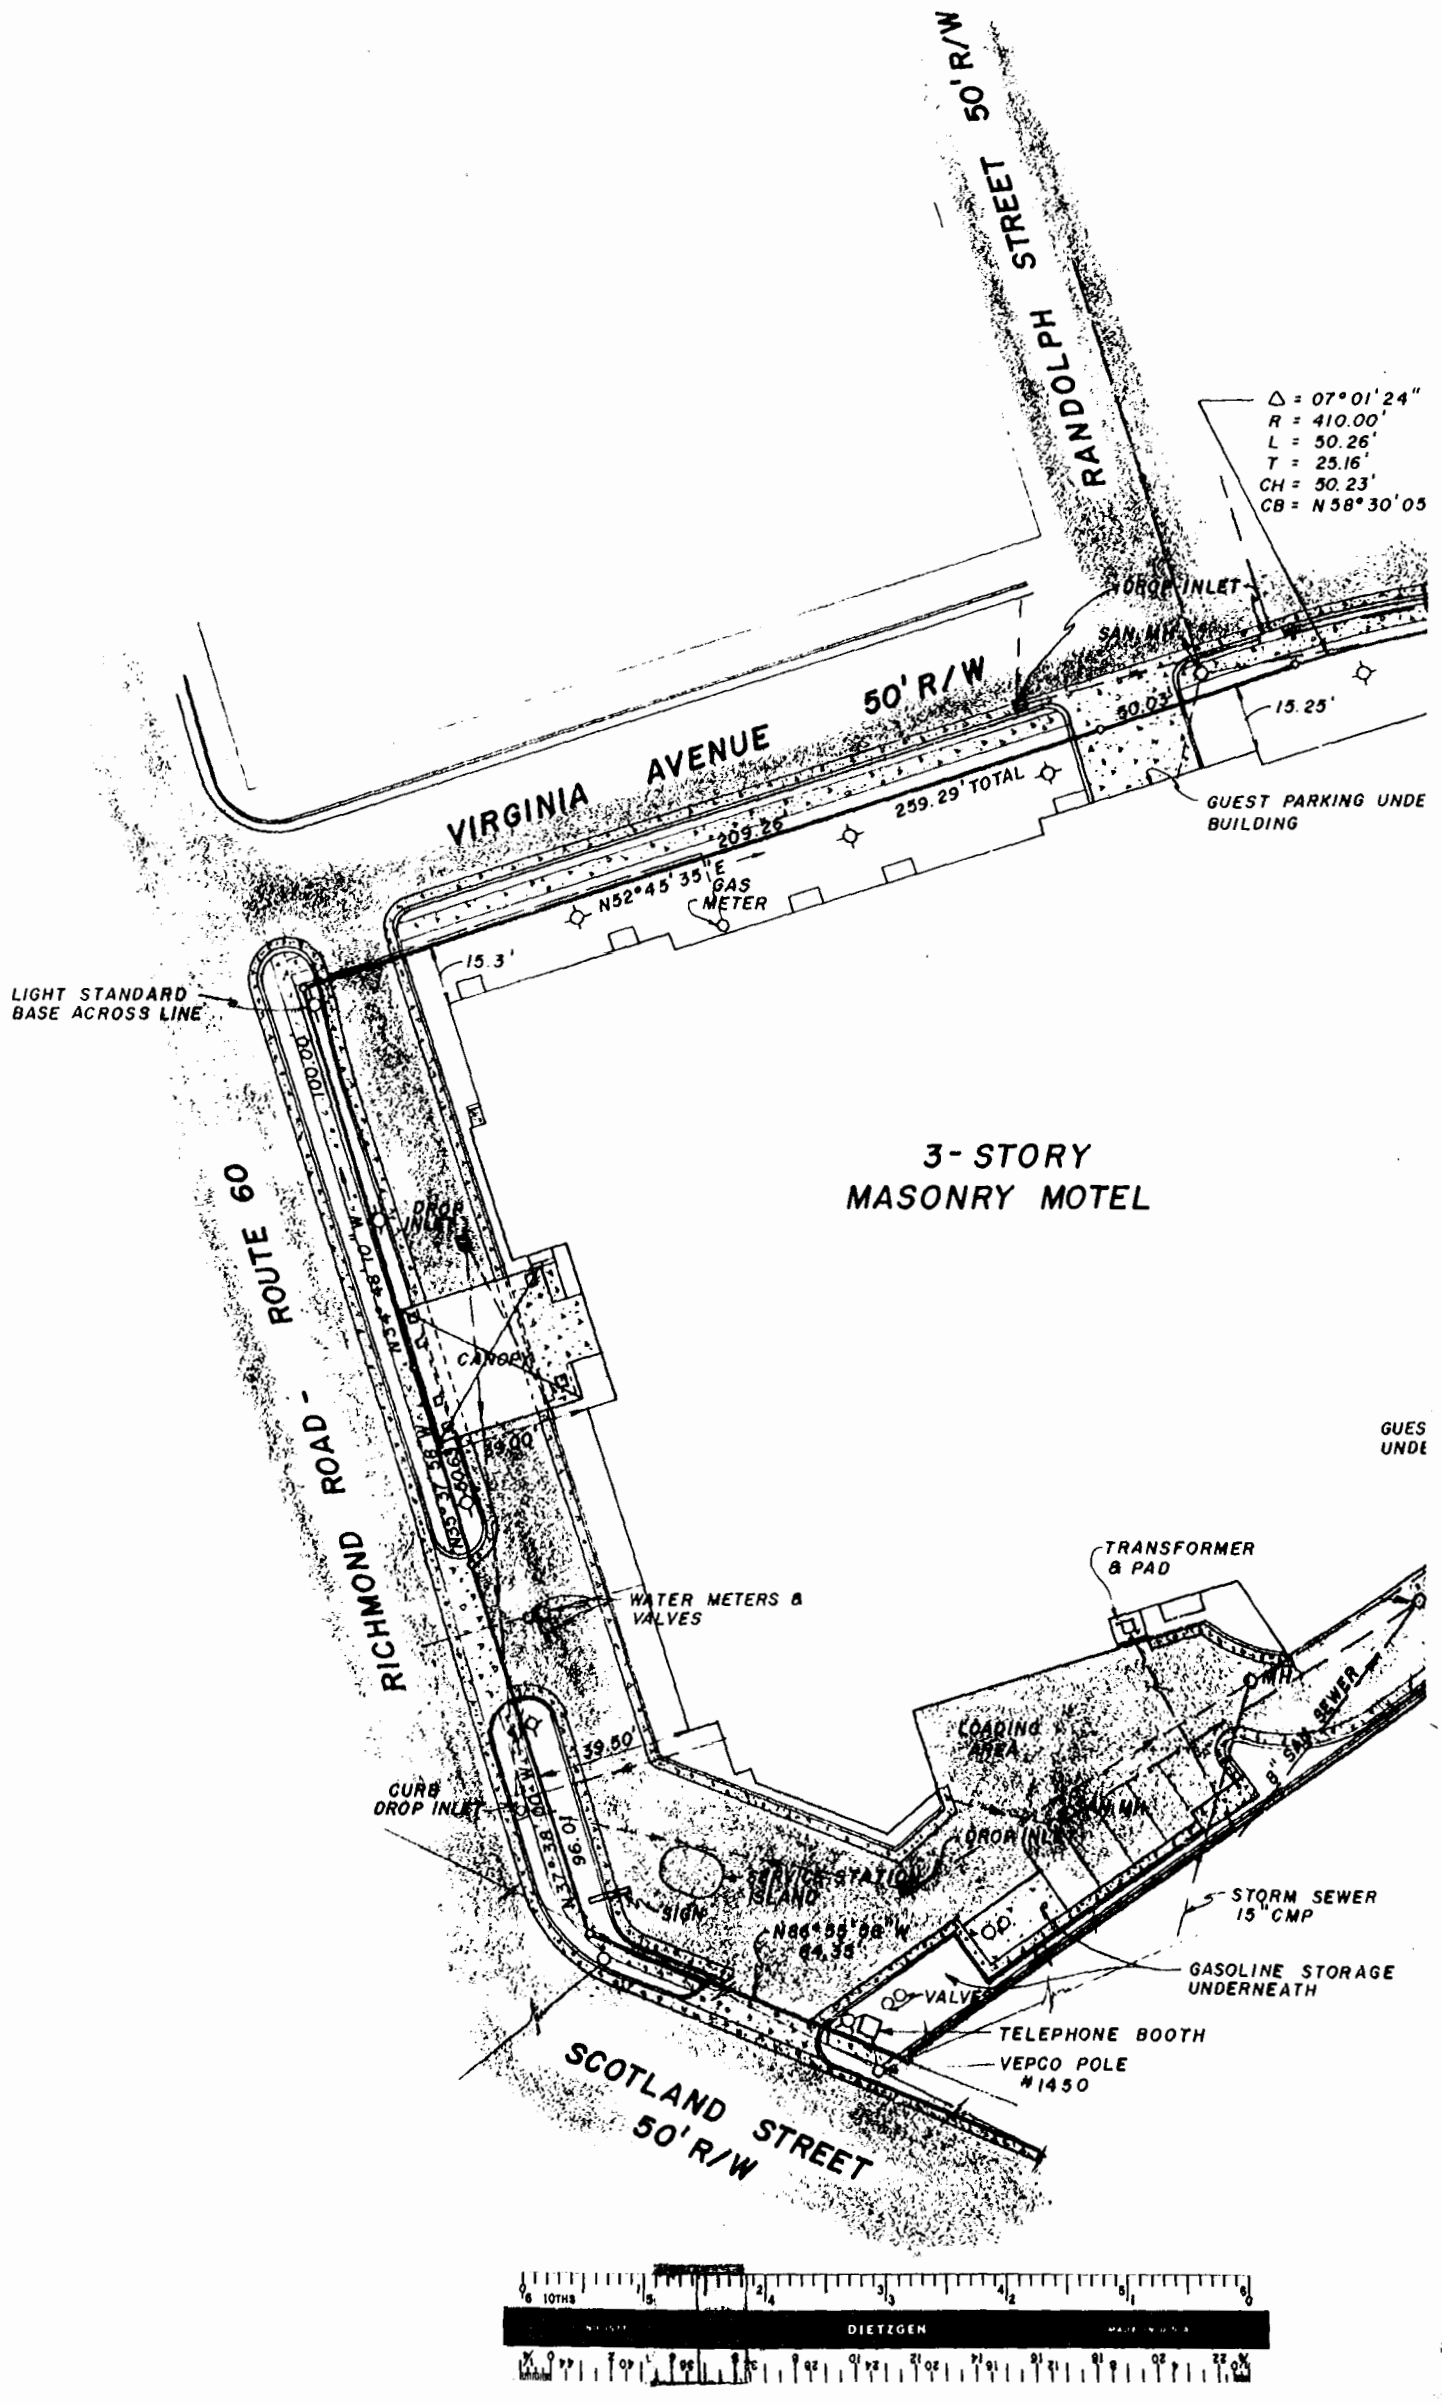
RANDOLPH STREET 50' R/W
Δ = 07°01'24"
R = 410.00'
L = 50.26'
T = 25.16'
CH = 50.23'
CB = N 58°30'05
DROP INLET
SAN. MH.
50.03'
15.25'
VIRGINIA AVENUE 50' R/W
259.29' TOTAL
209.26'
N52°45'35"E
GAS METER
GUEST PARKING UNDE BUILDING
15.3'
LIGHT STANDARD BASE ACROSS LINE
100.00'
3-STORY MASONRY MOTEL
ROUTE 60 - RICHMOND ROAD -
DROP INLET
CANOPY
GUES UNDE
TRANSFORMER & PAD
WATER METERS & VALVES
39.50'
LOADING AREA
SAN MH
9" SAN SEWER
CURB DROP INLET
10.96'
DROP INLET
SERVICE STATION ISLAND
SIGN
N66°58'08"W 64.35'
STORM SEWER 15" CMP
GASOLINE STORAGE UNDERNEATH
VALVE
TELEPHONE BOOTH
VEPCO POLE #1450
SCOTLAND STREET 50' R/W
DIETZGEN