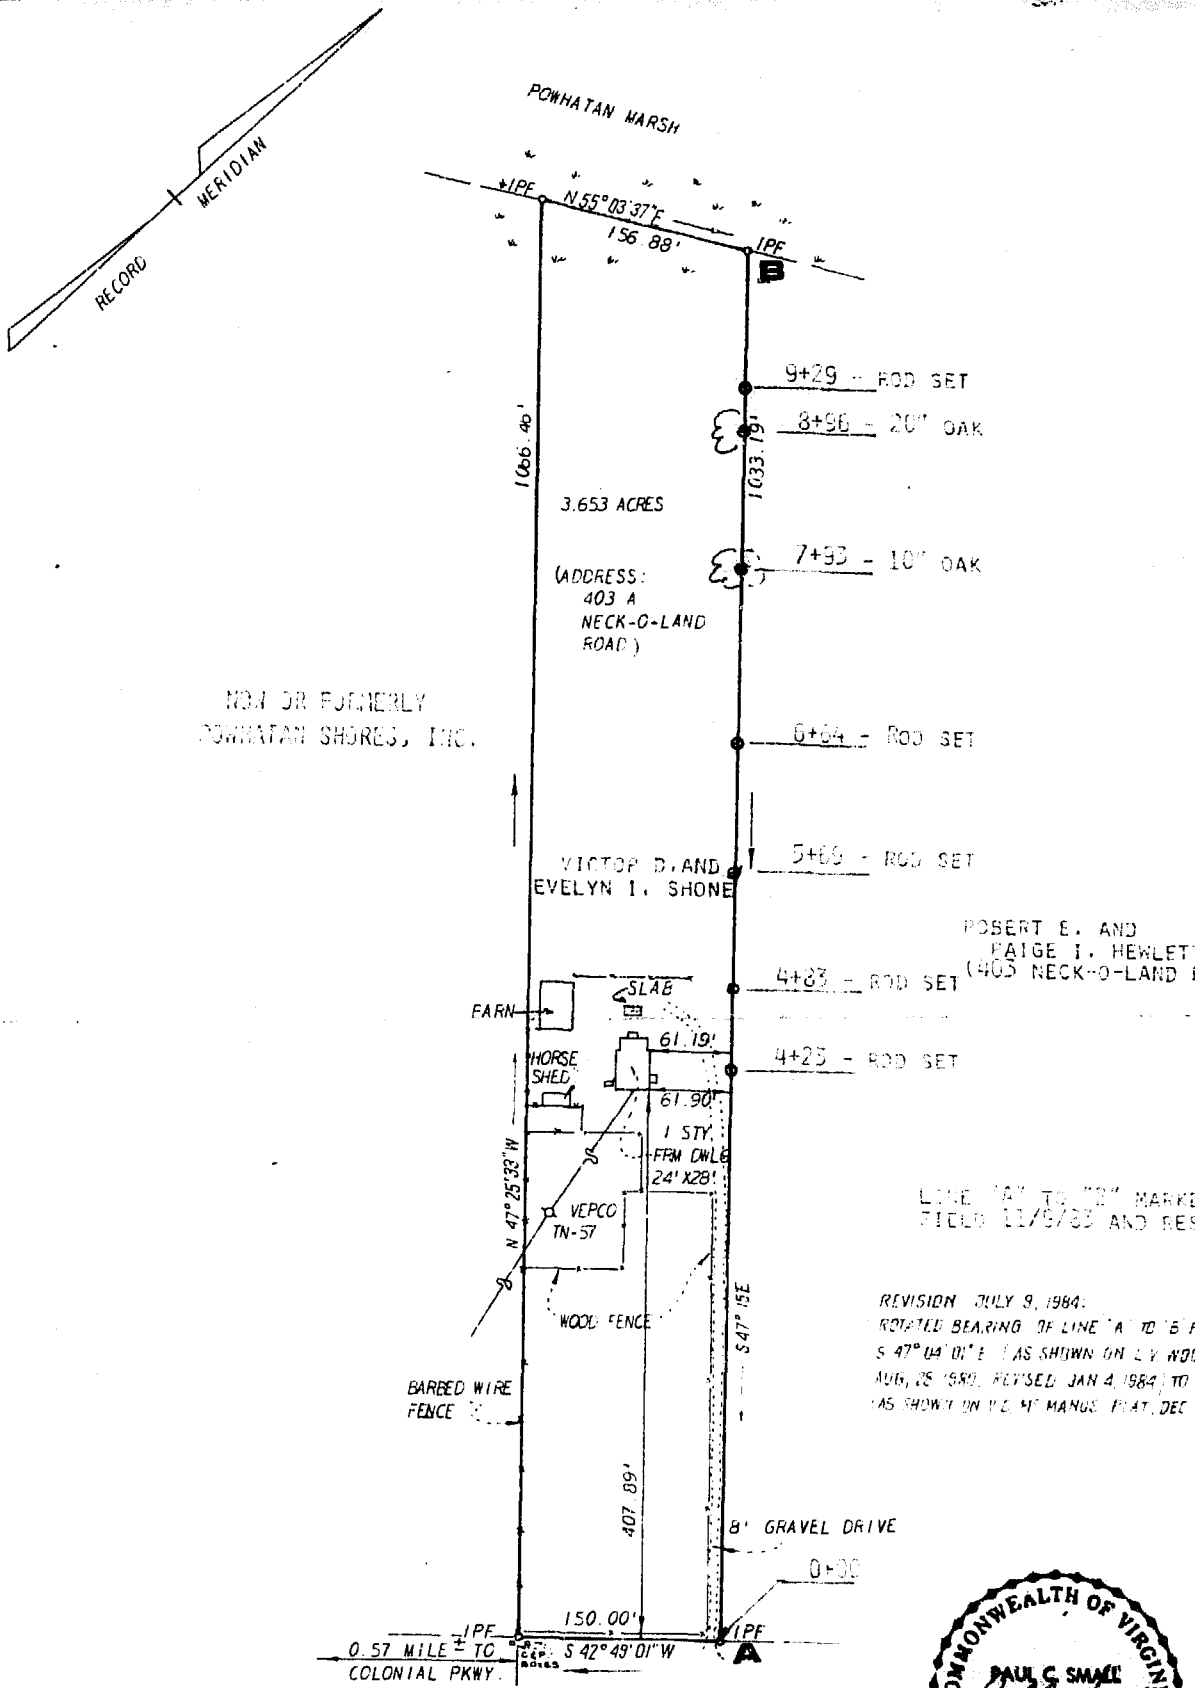

NECK-O-LAND ROAD
(STATE RTE. 682 - 50' R/W)

COMMONWEALTH OF VIRGINIA
PAUL C. SMALL
No. 1247
LAND SURVEYOR

11:25 am
Recorded 19th day of August, 1985
in
D. B. No. 279; pages 222
Ulene S. Ward Clerk

ARCHITECTS, AND ENGINEERS, INC. ARCHITECTS, ENGINEERS, SURVEYORS & PLANNERS WILLIAMSBURG, VIRGINIA 23185

LEGEND ' = IP = IRON PIN, —— PROPERTY LINE, —·—·— CENTERLINE, — · — EASEMENT LINE

PLAT OF PROPOSED BOUNDARY LINE AGREEMENT BETWEEN MR.&MRS. VICTOR SHONE AND MR.&MRS. ROBERT HEWLETT

JAMES CITY COUNTY VIRGINIA

SCALE: 1" = 100'	REF: DB 148/276	DATE: AUGUST 28, 1980	AREA: 3.653 ACRES

REVISED: JANUARY 4, 1984
REVISED: JULY 9, 1984

JO 3234-B