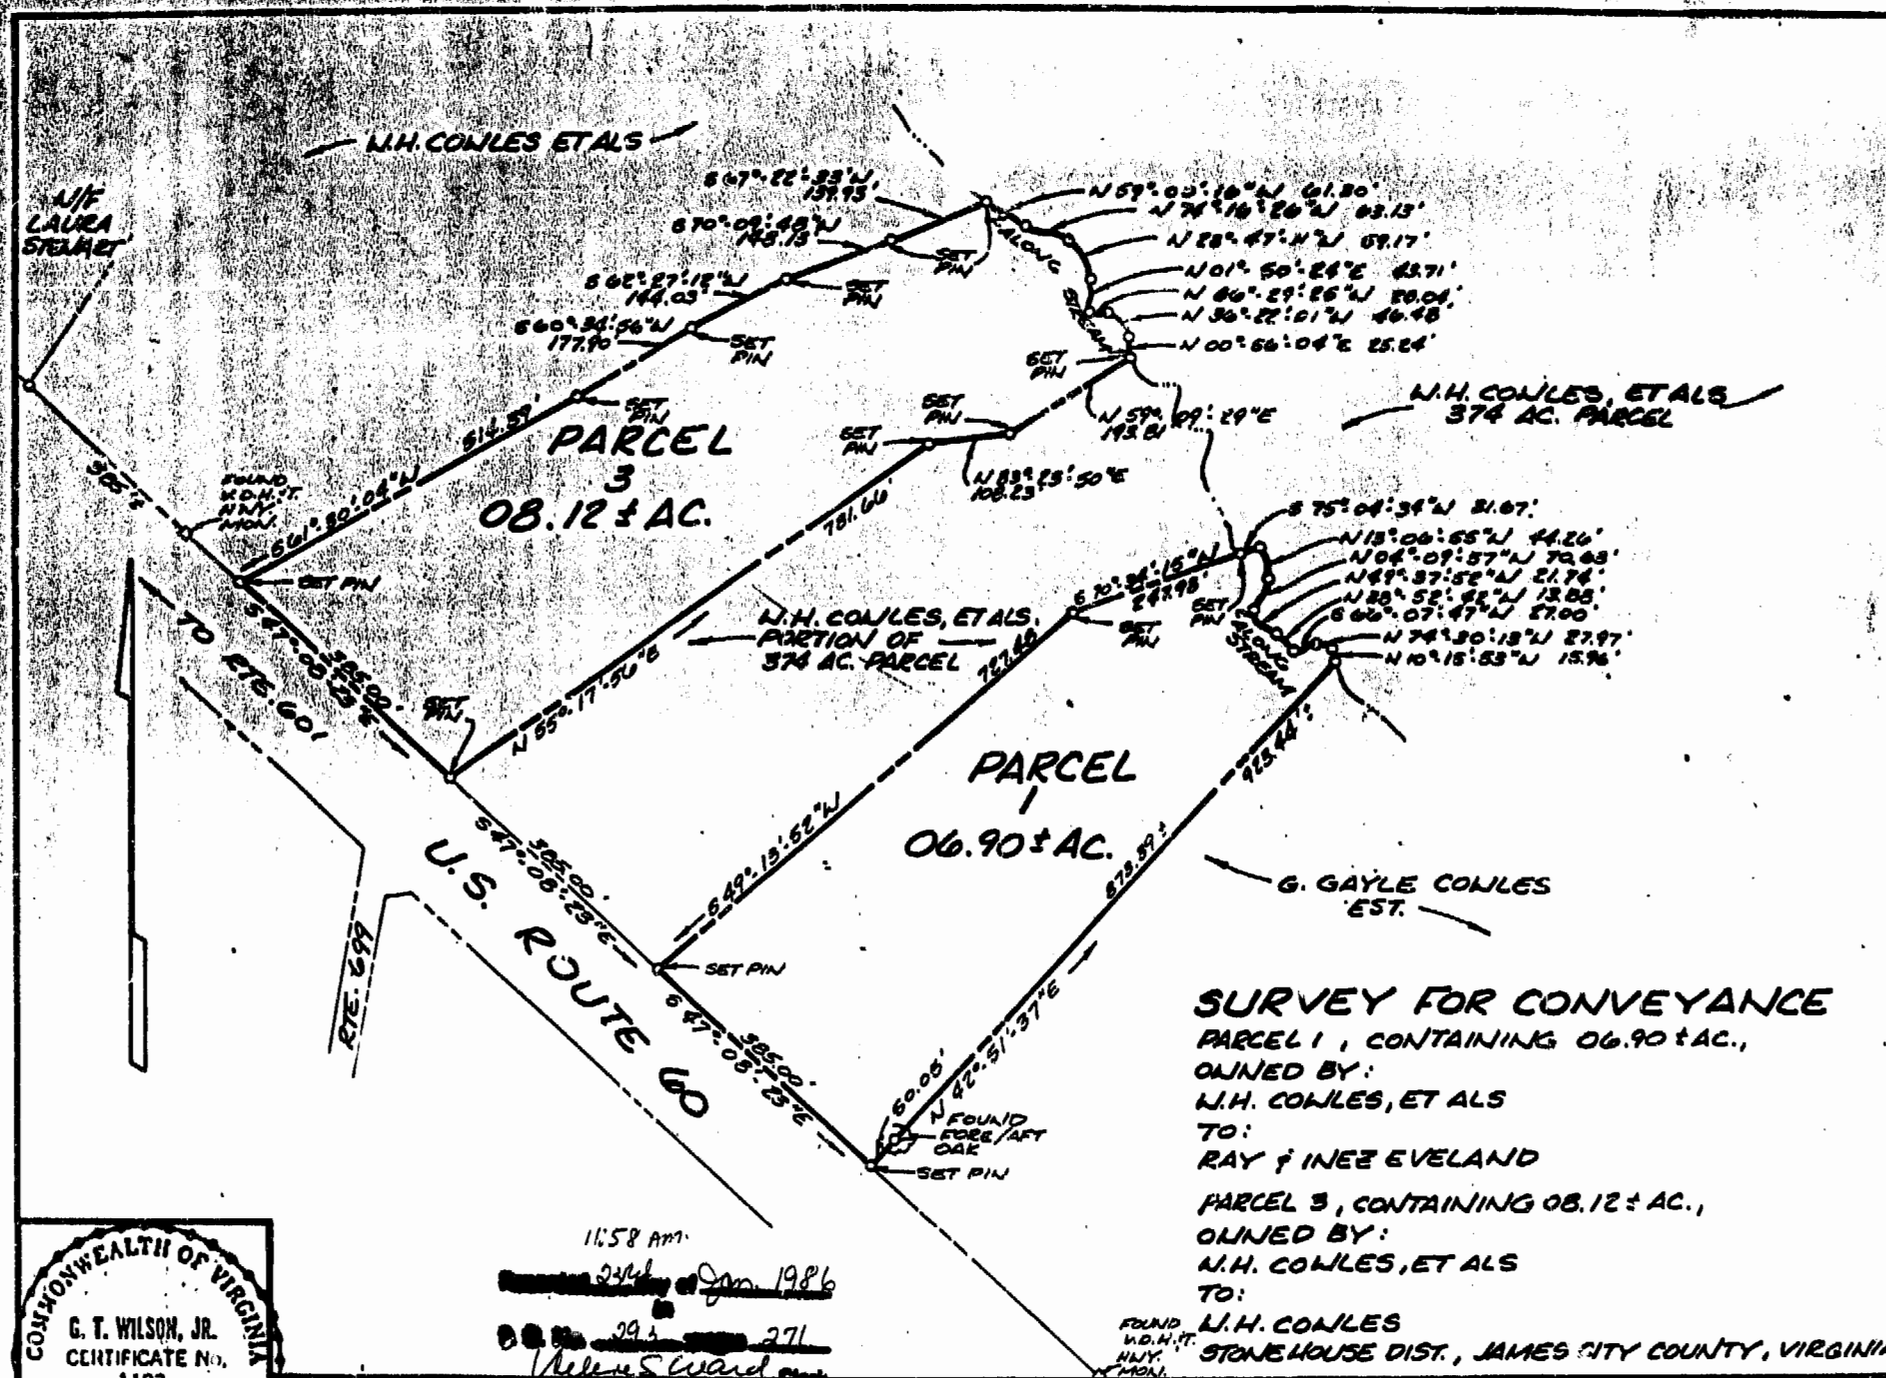

SURVEY FOR CONVEYANCE

PARCEL 1, CONTAINING 06.90 ± AC.,
OWNED BY:
W.H. COWLES, ET ALS
TO:
RAY & INEZ EVELAND

PARCEL 3, CONTAINING 08.12 ± AC.,
OWNED BY:
W.H. COWLES, ET ALS
TO:
W.H. COWLES
STONEHOUSE DIST., JAMES CITY COUNTY, VIRGINIA

This subdivision is with free consent and in accordance with the wishes and desires of the undersigned owners and proprietors.

Title to the land shown hereon is vested in the _____ by deed dated _____, recorded in deed book ____ page ____ in the circuit court of James City County, Virginia

TITLE	
Daniel C. Stuley	12-11-85
Sharon H. Stuley	12-11-85
Raymond P. Eveland Jr.	12/14/85
Mariann T. Eveland	12/11/85
J. O. Hoar	12/14/85
Susan P. Hoar	12/14/85
Carlis Jim Cowles	12-15-85
Jannie F. Cowles	12-15-85
William H. Cowles	12-19-85
Fern D. Cowles	12-19-85

STATE of VIRGINIA, COUNTY of JAMES CITY
I, STEPHEN A. PALMER, a Notary Public do certify that the persons whose names are signed to the foregoing writing have acknowledged the same before me in my city and state aforesaid.
Given under my hand this 19th day of December, 1985
My commission expires: May 24, 1987

STATE of VIRGINIA, COUNTY of JAMES CITY
In the clerk's office of the circuit court for the County of James City the ____ day of _____ 19__
The map shown hereon was presented and admitted to the record as the law directs.
Teste: _____, Clerk
Plat Book _____ Page _____

CERTIFICATE of APPROVAL
This subdivision known as _____ is approved by the undersigned in accordance with existing subdivision regulations and may be committed to record.
Date 12-4-85 S. D. Hall Highway Engineer
Date 12-13-85 M. P. Price Health Officer
Date 12/13/85 _____ Agent of Governing Body

ENGINEER & SURVEYOR'S CERTIFICATE
I hereby certify that to the best of my knowledge and belief, all of the requirements of the Board of Supervisors and ordinances of the County of James City, Virginia, regarding the platting of subdivisions within the county have been complied with.
Given under our hands this 26TH day of NOV 19 85
D. T. Wilson Jr. C.L.S.

COMMONWEALTH OF VIRGINIA
G. T. WILSON, JR.
CERTIFICATE No. 1183
CERTIFIED LAND SURVEYOR

11:58 AM
[redacted] 23rd day of Jan. 1986
in
[redacted] 29 [redacted] 271
Helen S. Ward Clerk

REVISIONS					
NO.	SYMBL.	BY	DATE	DESCRIPTION	

SCALE 1"=200' | DES. | DATE 11/26/85 | CHK BY | ENG. | DWN BY

BUCHART-HORN, INC.
Consulting Engineers & Planners
YORK, PA. HARRISBURG, PA. WASHINGTON, D.C. LEWISBURG, PA. BALTIMORE, MD. MEMPHIS, TENN. VERO BEACH, FLA. NEW ORLEANS, LA. WILLIAMSBURG, VA. CHARLESTON, W.VA.

JOB NO. 90175-B4
COWLES/EVELAND
1 OF 1