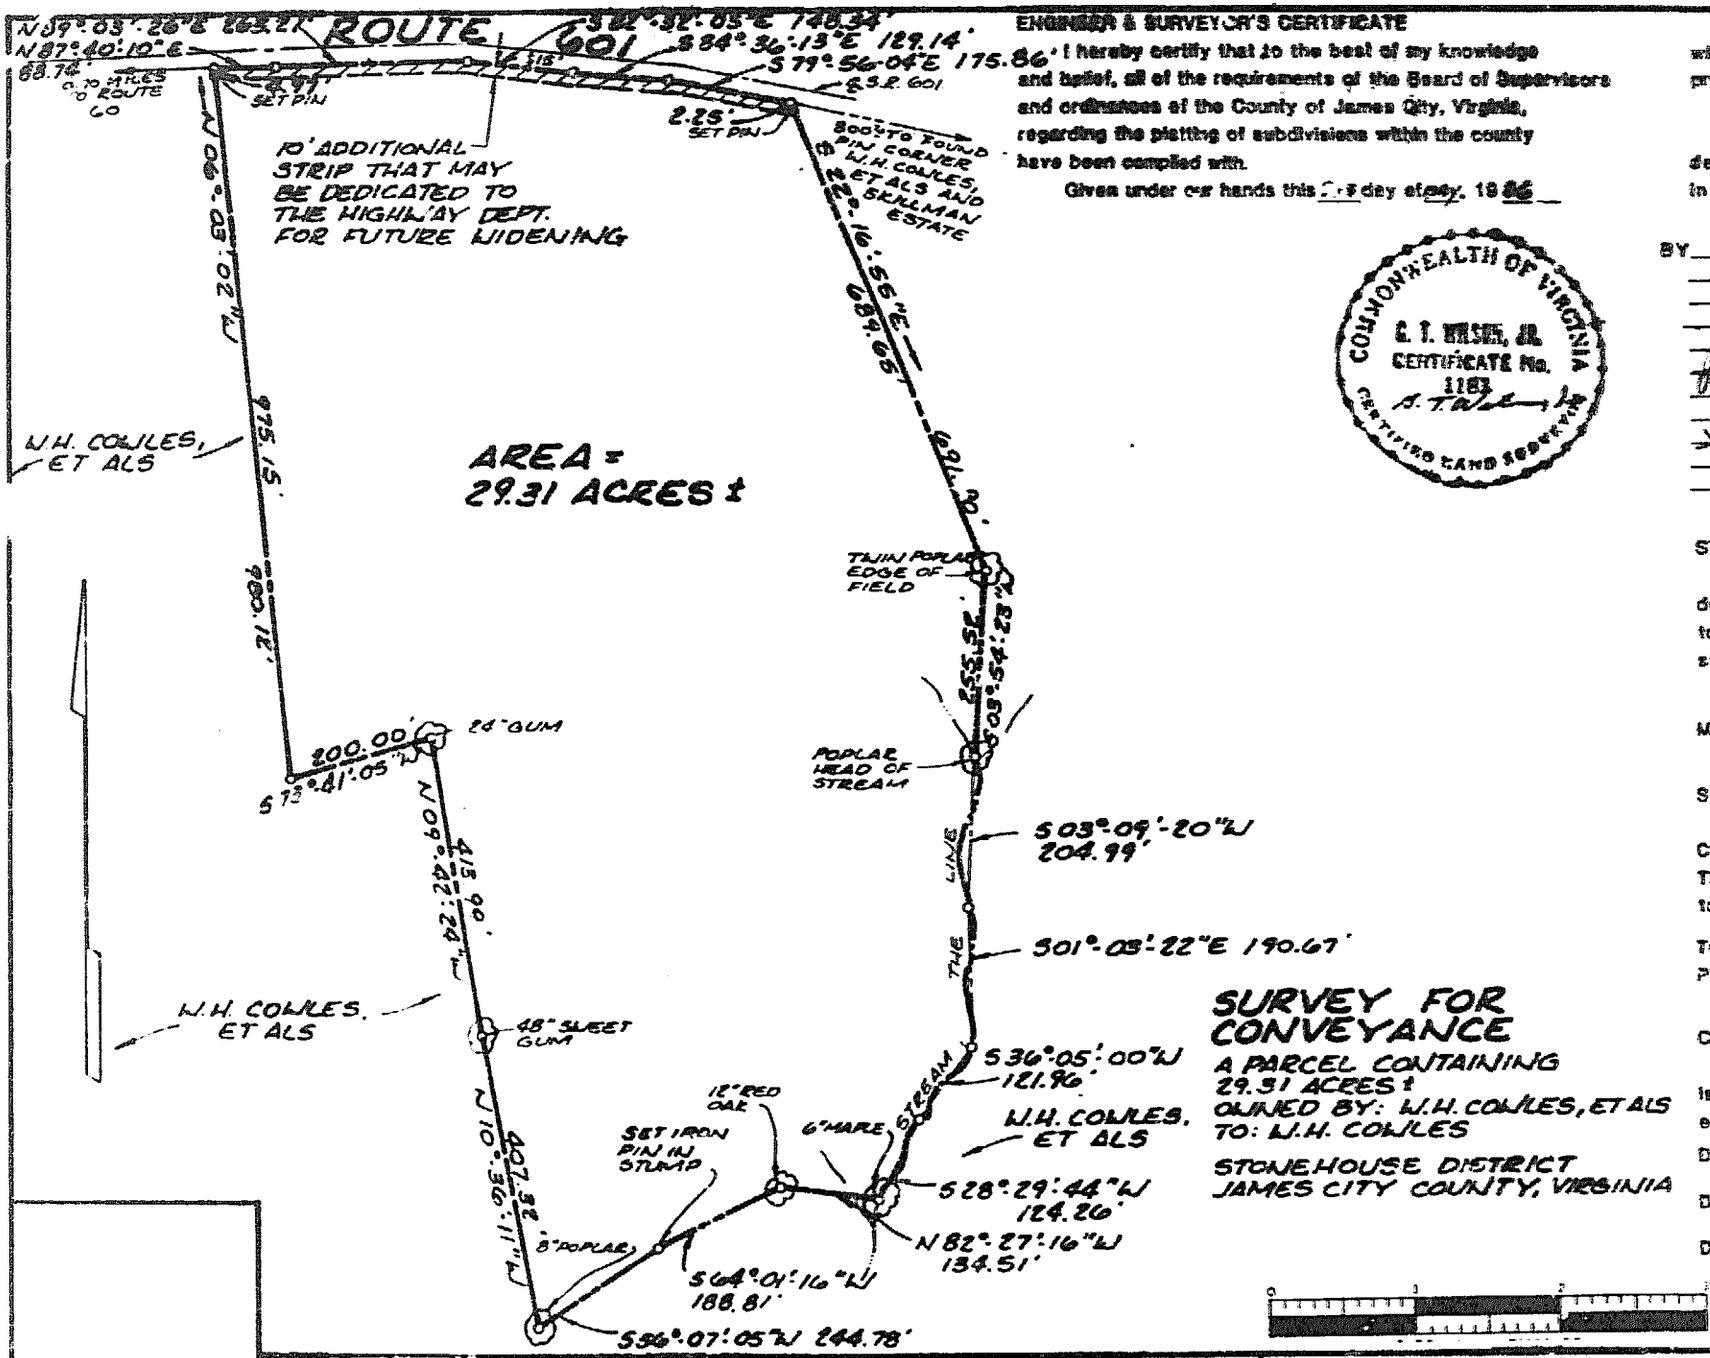

ENGINEER & SURVEYOR'S CERTIFICATE

I hereby certify that to the best of my knowledge and belief, all of the requirements of the Board of Supervisors and ordinances of the County of James City, Virginia, regarding the platting of subdivisions within the county have been complied with.

Given under our hands this 2[illegible] day of May, 1986

COMMONWEALTH OF VIRGINIA
G. T. WILSON, JR.
CERTIFICATE No. 1183
CERTIFIED LAND SURVEYOR

This subdivision is with free consent and in accordance with the wishes and desires of the undersigned owners and proprietors.

Title to the land shown hereon is vested in the by deed dated , recorded in deed book , page in the circuit court of James City County, Virginia

BY TITLE

[illegible]

STATE of VIRGINIA, COUNTY of JAMES CITY

I, Stephen A. Palmer, a Notary Public do certify that the persons whose names are signed to the foregoing writing have acknowledged the same before me in my city and state aforesaid.

Given under my hand this 21st day May, 1986

My commission expires May 24, 1987

[illegible]

STATE of VIRGINIA, COUNTY of JAMES CITY

In clerk's office of the circuit court for the County of James City the day of , 19

The map shown hereon was presented and admitted to the record as the law directs.

Teste: , Clerk

Plat Book Page

CERTIFICATE of APPROVAL

This subdivision known as is approved by the undersigned in accordance with existing subdivision regulations and may be committed to record.

Date 5-22-86 [illegible] Highway Engineer

Date 6-16-86 D P Price Health Officer

Date 7-10-86 [illegible] Agent of Governing Body

REVISIONS						SCALE 1"=200'	DES.
	1		[illegible]	7/8/86	REV. LINE ALONG S.R. 601. & AREA	DATE 3/9/86	CHK BY
	NO	SYMBL	BY	DATE	DESCRIPTION	ENG.	DWN BY [illegible]

BUCHART-HORN, INC.
Consulting Engineers & Planners
YORK, PA. HARRISBURG, PA. WASHINGTON, D.C. LEWISBURG, PA. BALTIMORE, MD. MEMPHIS, TENN. VERO BEACH, FLA. NEW ORLEANS, LA. WILLIAMSBURG, VA. CHARLESTON, W.VA.

Recorded 24th day of July 1986 in B.B. No. 309 page 624

Helene S. Wash Clerk

By [illegible]

JOB NO. 10176-22 COWLES 1 OF 1