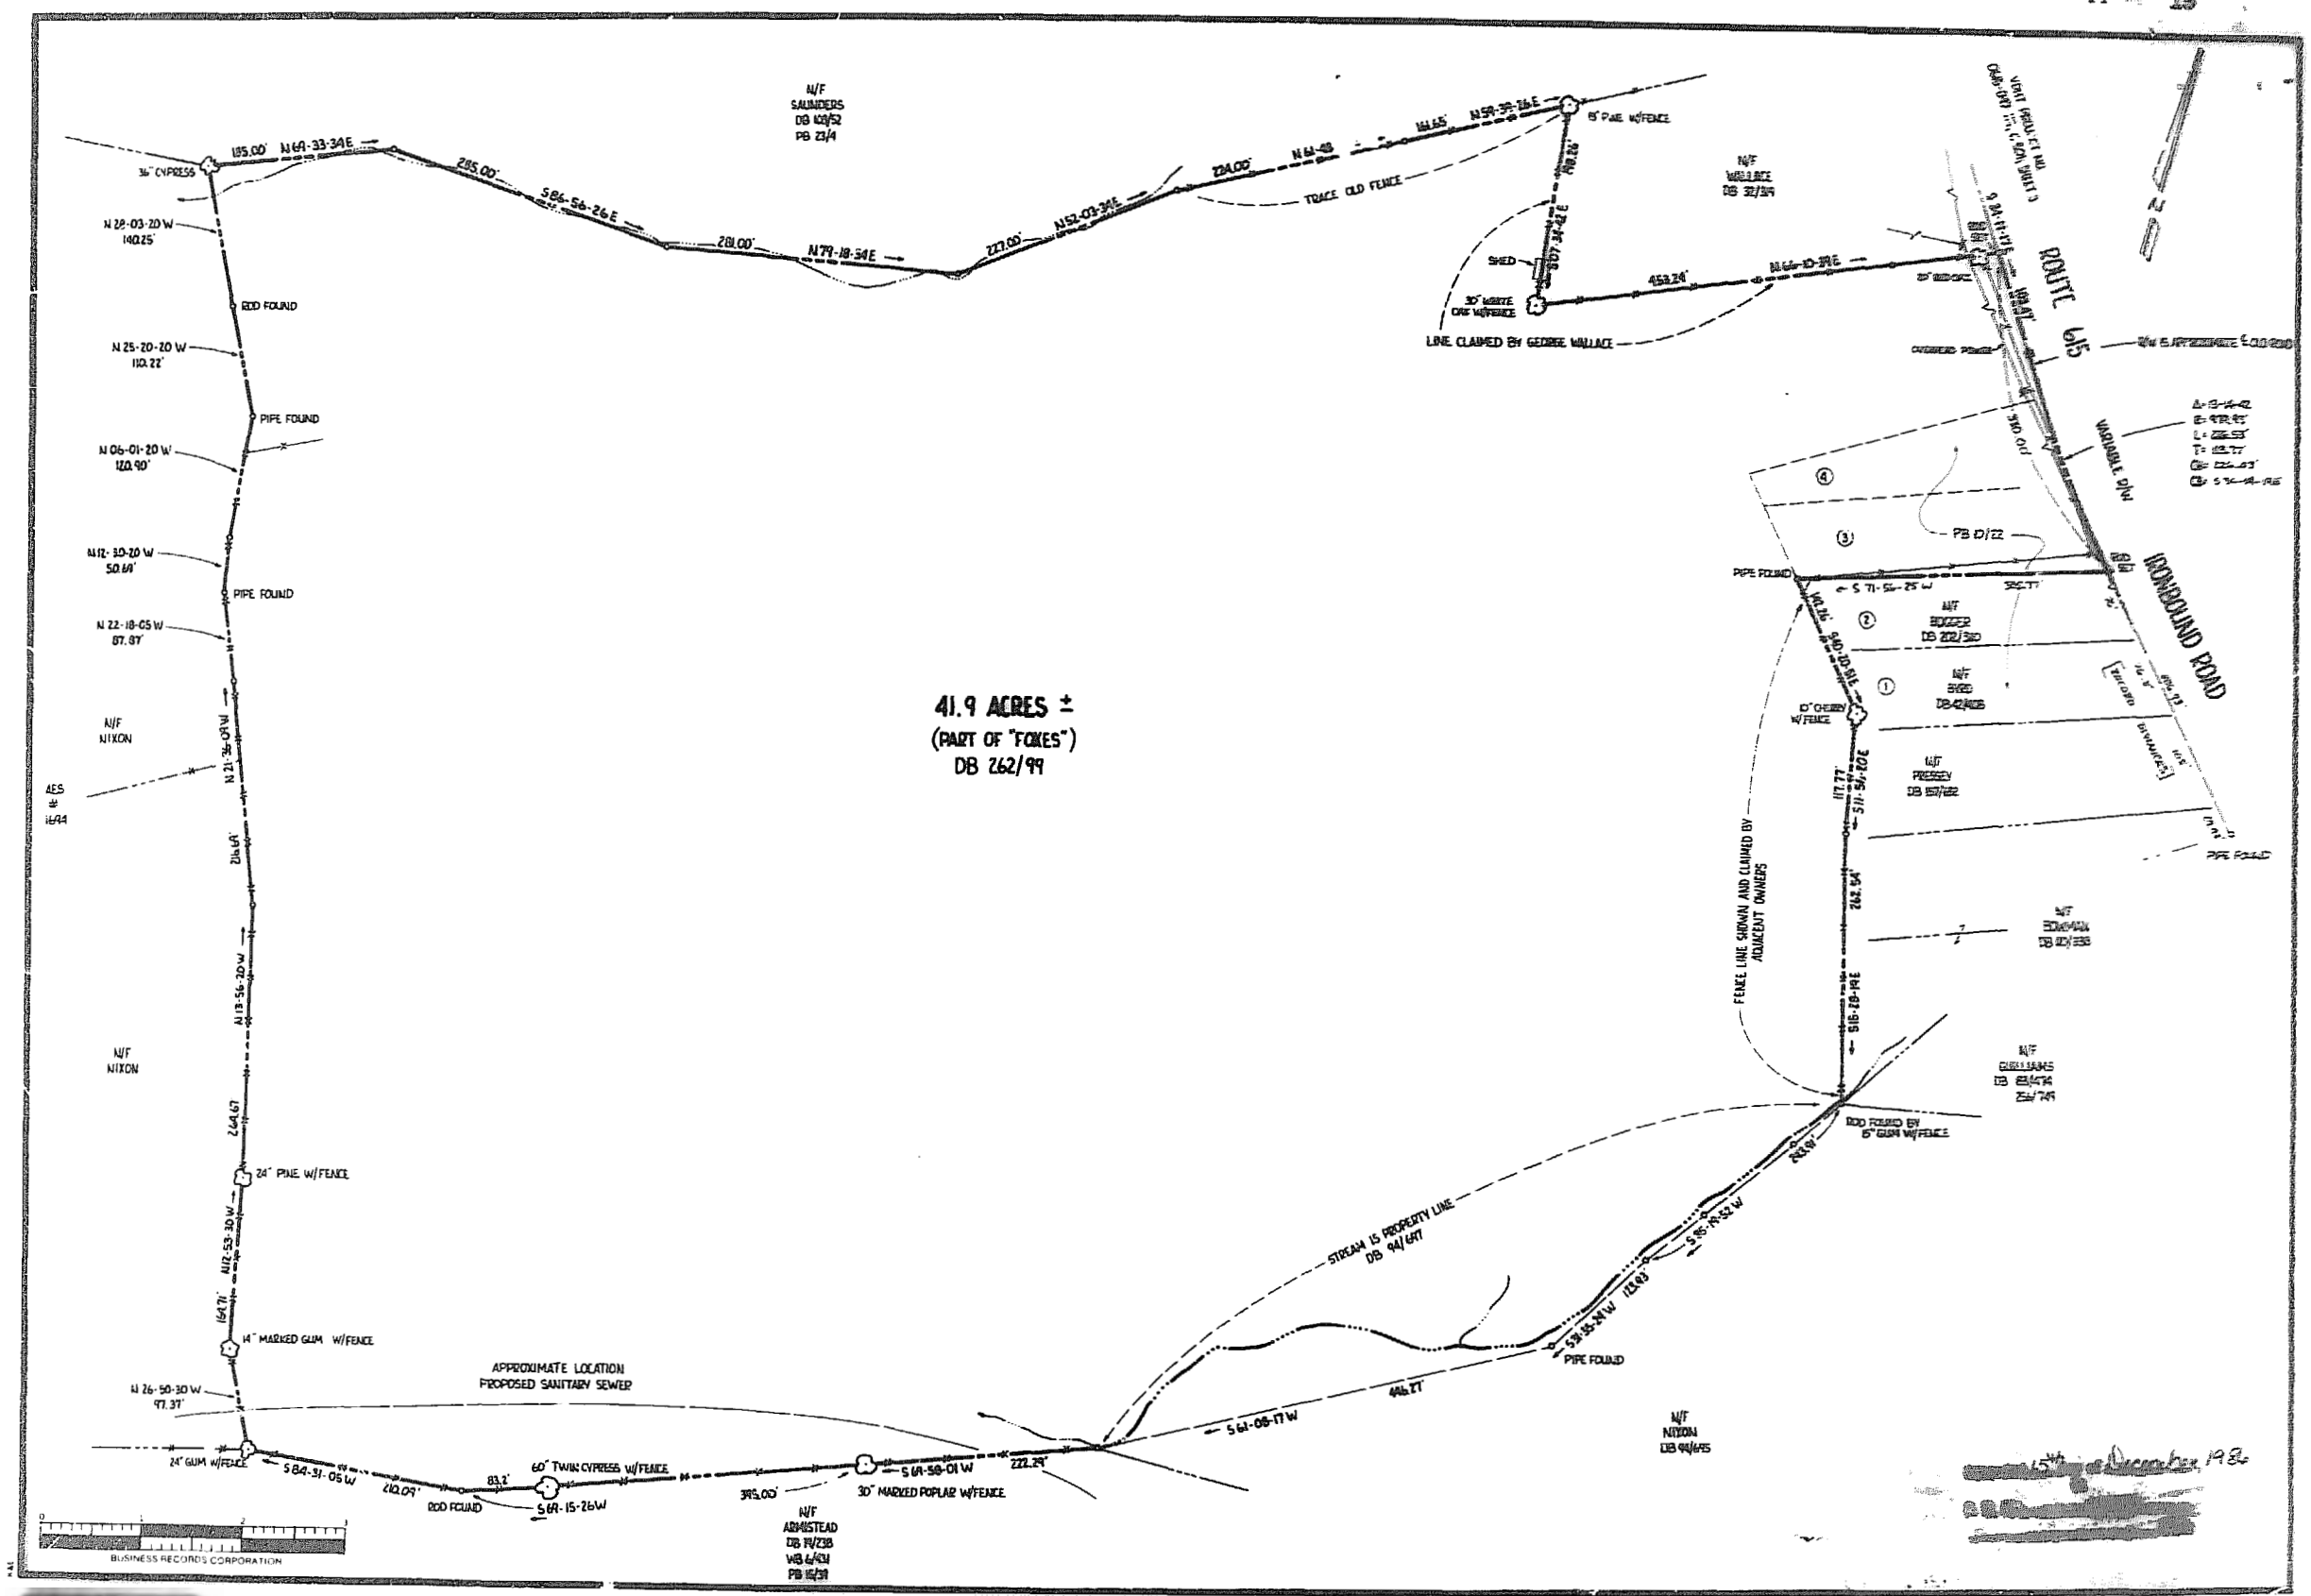

AES, a professional corporation

1761 Jamestown Road, Williamsburg, Va. 23185
804-253-0040

Architecture, Engineering, Surveying, Planning

41.9 ACRES ±
STANDING IN THE NAME OF RICHARD W. & ANITA JANE M. GILLIAM

JAMES CITY COUNTY VIRGINIA

COMMONWEALTH OF VIRGINIA
WM. L. MILLER, JR.
CERTIFICATE No. 577 & 22
CERTIFIED LAND SURVEYOR

No.	DATE	REVISION / COMMENT / NOTE	BY
1	10/10/00	TIE TO Boundary Corner	

Designed: Drawn: BM
Scale: 1"=100' Date: December 15, 1999
Project No.: 5420-28
Drawing No.:

December, 19 99