TABLE OF ELEVATIONS

UNIT NO.	SUBFLOOR ELEV.	FACE OF CEILING DRYWALL
4A	77.39'	85.35'
4B	77.39'	85.35'
4C	86.40'	94.43'
4D	86.40'	94.43'
5A	77.52'	85.50'
5B	77.52'	85.50
5C	86.52	94.53
5D	86.52'	94.53'
6A	79.93'	87.89'
6B	79.93'	87.89'
6C	88.93'	96.94'
6D	88.93'	96.94'

I HEREBY CERTIFY THAT WE HAVE SURVEYED ALL OF THE UNITS OR PORTIONS THEREOF AND DO FURTHER CERTIFY THAT THE PLANS ARE ACCURATE AND THEY COMPLY WITH SECTION 55-79.58 (B) OF THE CODE OF VIRGINIA AS AMENDED. ALL STRUCTURES ARE SUBSTANTIALLY COMPLETE.

AES, a professional corporation

BY: _____
RICHARD A. COSTELLO P.E.
CERTIFICATE NO. 013250

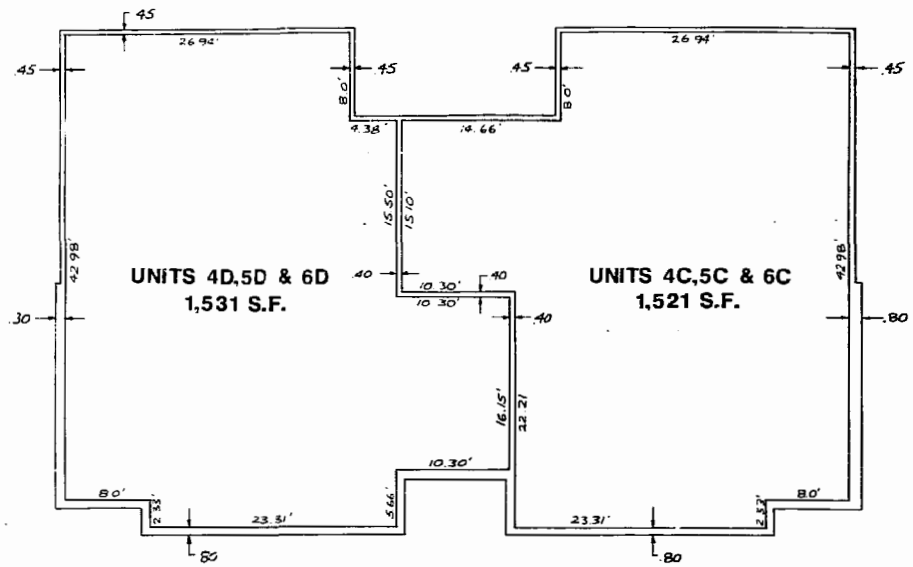

SECOND FLOOR

SCALE 1" = 10'

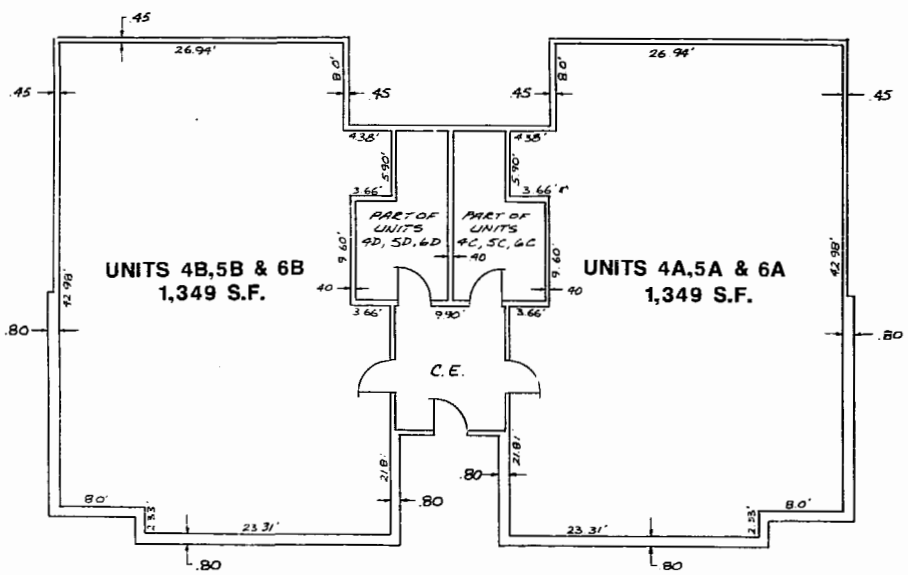

FIRST FLOOR

SCALE 1" = 10'

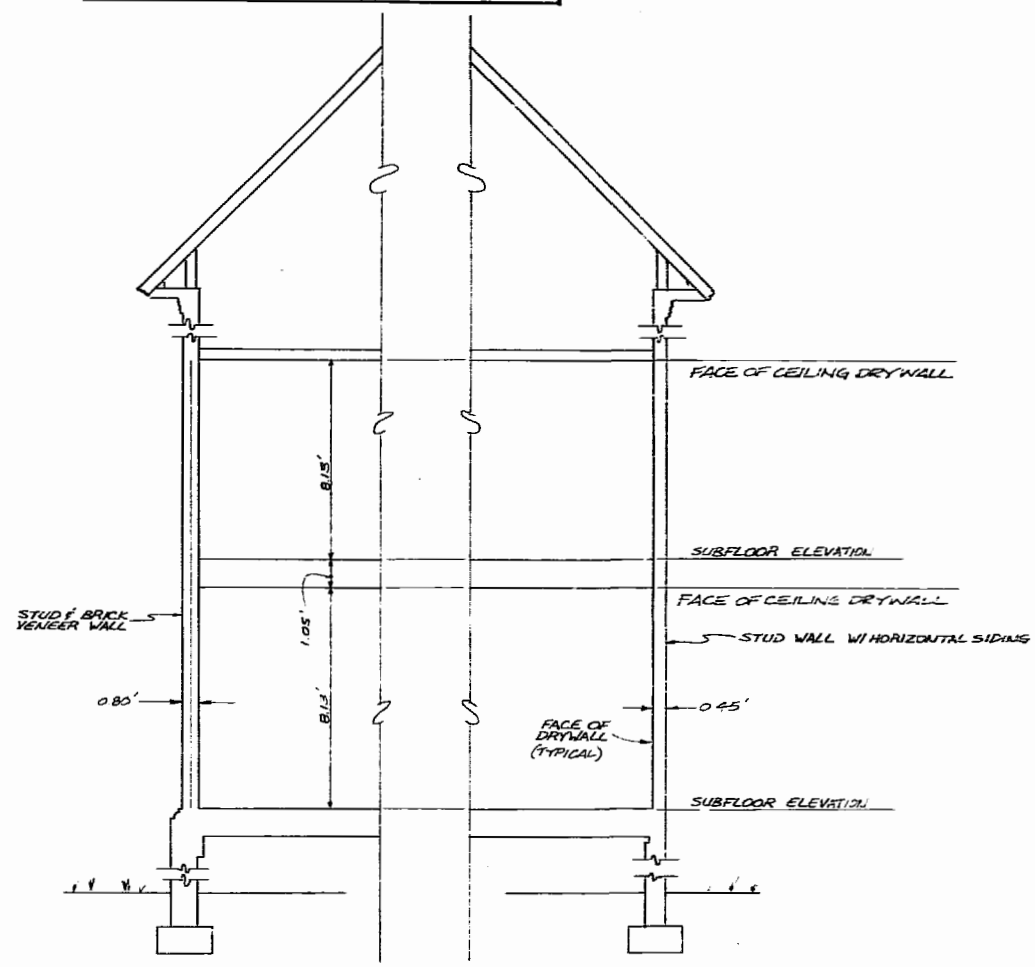

SECTION

SCALE 1" = 4'

NOTES: C.E. DENOTES "COMMON ELEMENT"
L.C.E. DENOTES "LIMITED COMMON ELEMENT"

BUSINESS RECORDS CORPORATION

AES, a professional corporation
1761 Jamestown Road, Williamsburg, Va. 23185
804-253-0040
Engineering, Planning, Surveying

CONDOMINIUM PLANS
THE WOODLANDS A CONDOMINIUM
PHASE I
OWNER/DEVELOPER : S.W.N. ASSOCIATES
CITY OF WILLIAMSBURG VIRGINIA

COMMONWEALTH OF VIRGINIA
RICHARD A. COSTELLO
CERTIFICATE NO. 013250
CERTIFIED PROFESSIONAL ENGINEER

No.	DATE	REVISION / COMMENT / NOTE	BY
1	9/4/87	ADDED UNIT ELEVATIONS	GAM

Designed GAM	Drawn HCM
Scale SHOWN	Date 9/2/87
Project No. 6119	
Drawing No. EXHIBIT C-1	