PARCEL	S.F.	ACRES
3A	37,762	0.8669
3B	44,837	1.0293
TOTAL AREA SUBDIVIDED PARCEL 3	82,599	1.8962

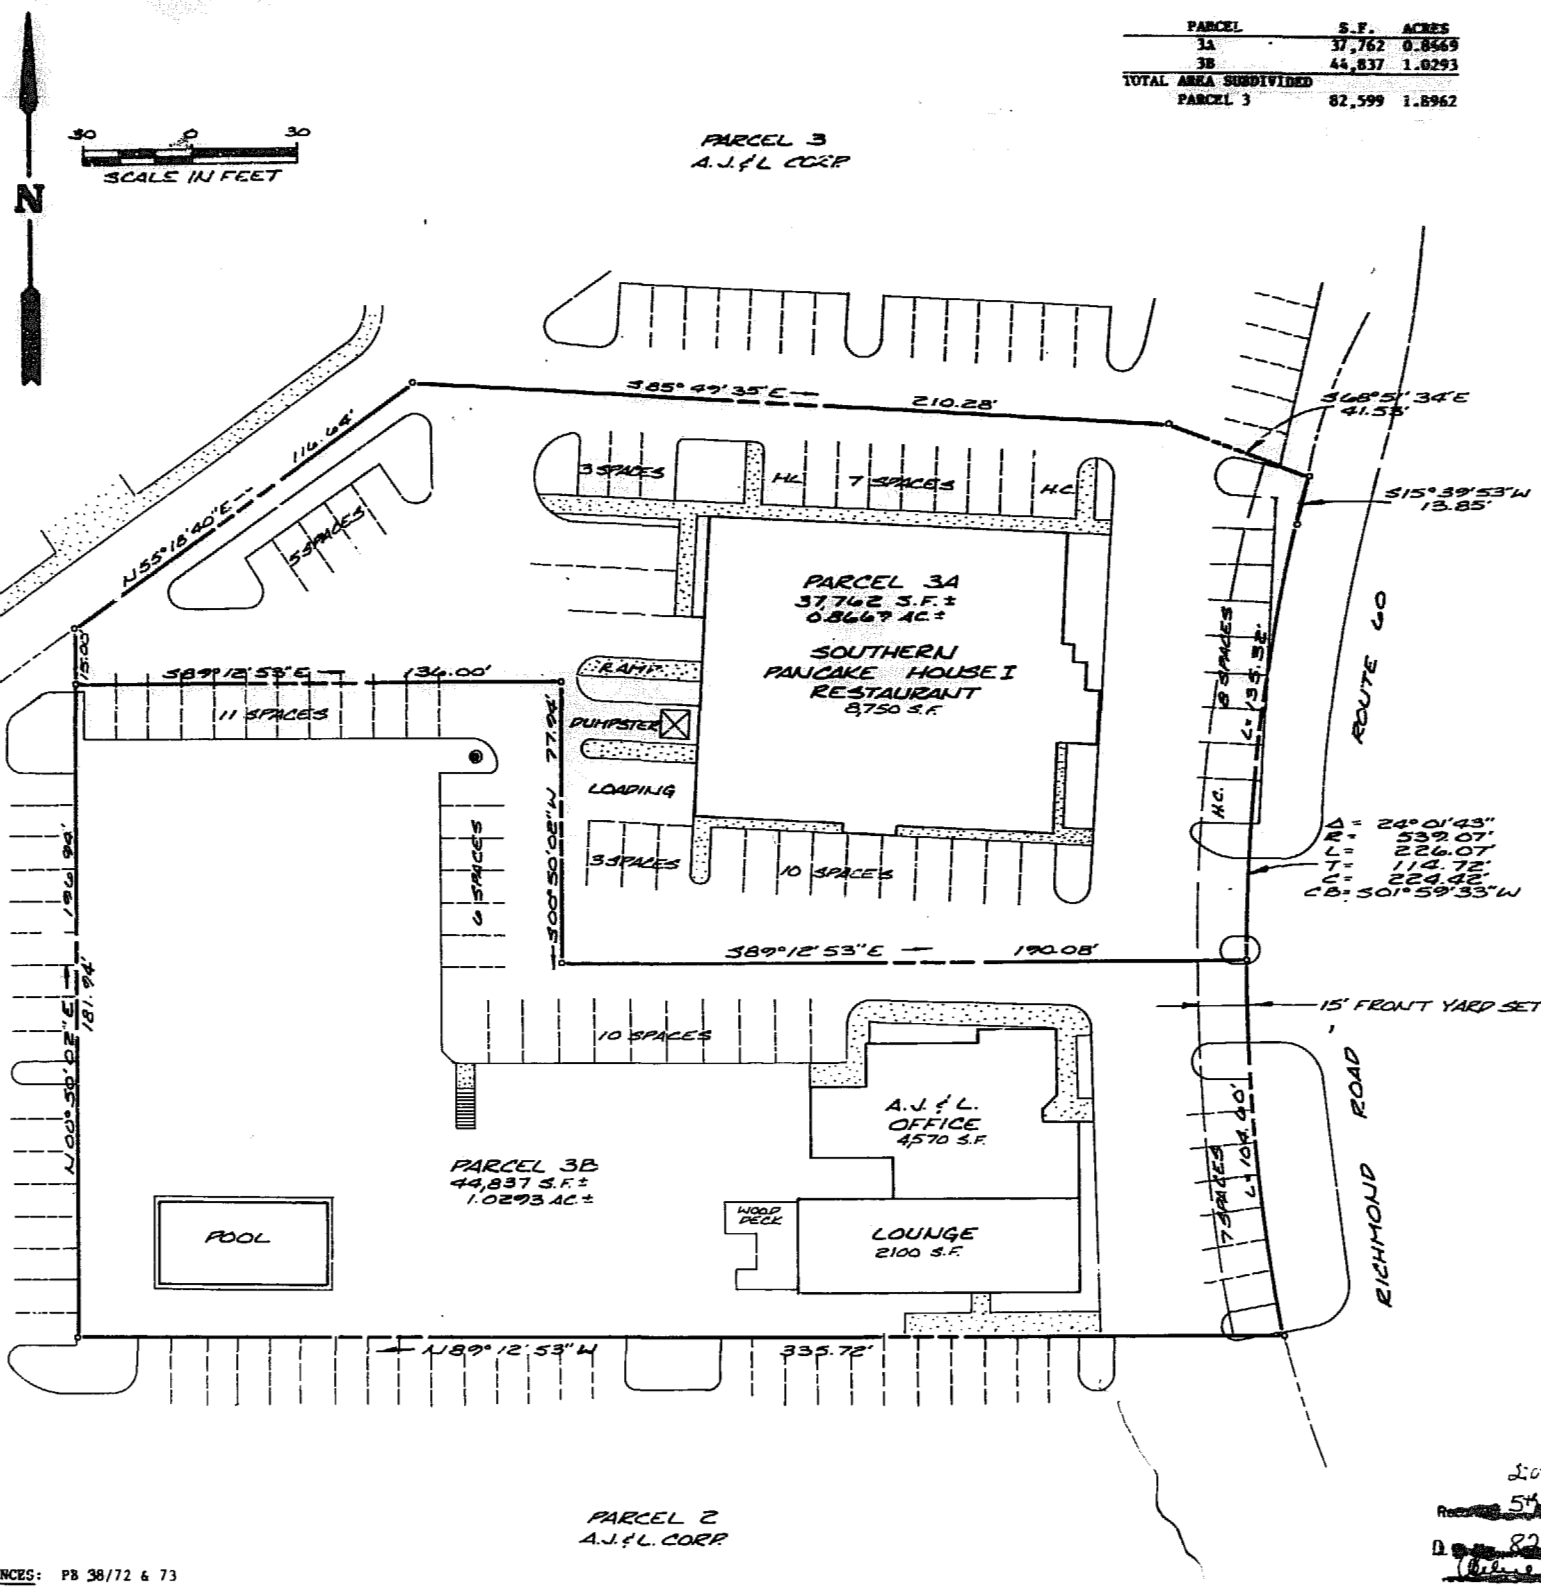

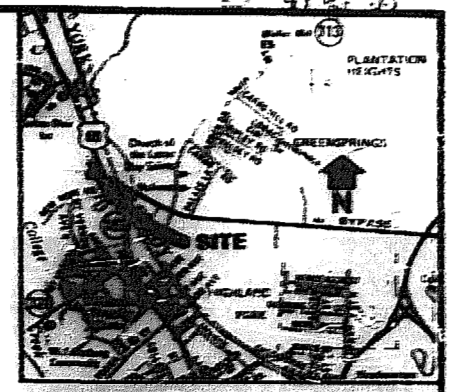

LOCATION MAP 1" = 4000'

BUSINESS RESERVE DESIGNATION

OWNERS CONSENT:

THIS BOUNDARY LINE ADJUSTMENT IS WITH THE FREE CONSENT AND IN ACCORDANCE WITH THE WISHES AND DESIRES OF THE UNDER-SIGNED OWNERS AND PROPRIETORS

A.J.&L. CORPORATION

BY _____ DATE 1-29-88

I, Barbara F. Buck A NOTARY PUBLIC IN AND FOR THE COMMONWEALTH OF VIRGINIA DO HEREBY CERTIFY THAT THE ABOVE NAMED PERSONS WHOSE NAMES ARE SIGNED TO THE FOREGOING WRITING HAVE ACKNOWLEDGED THE SAME BEFORE ME IN MY STATE-AT-LARGE AND STATE AFORESAID.

GIVEN UNDER MY HAND THIS 29th DAY OF January, 1988.

SIGNED Barbara F. Buck

MY COMMISSION EXPIRES 2-09-91

APPROVED:

CITY OF WILLIAMSBURG

BY Reed T. Nester
PLAT APPROVING AGENT

DATE Feb 5 1988

STATE OF VIRGINIA
CITY OF WILLIAMSBURG

IN THE CLERK'S OFFICE OF THE CIRCUIT COURT FOR THE CITY OF WILLIAMSBURG THIS 5 DAY OF Feb, 1988 THIS MAP WAS PRESENTED AND ADMITTED TO RECORD AS THE LAW DIRECTS

PLAT BOOK 47, PAGE 53.

TESTE HELEN S. WARD
CLERK

BY Dep: Helen S. Ward

SURVEYORS CERTIFICATE:

TO THE BEST OF KNOWLEDGE AND BELIEF, ALL OF REQUIREMENTS AS SET FORTH IN THE SUBDIVISION ORDINANCE OF THE CITY OF WILLIAMSBURG, VIRGINIA, HAVE BEEN COMPLIED WITH, INCLUDING A CLOSURE OF NOT LESS THAN 1:10,000 I CERTIFY THAT MONUMENTS AS SHOWN ON THIS PLAT WILL BE SET ON OR BEFORE _____

Paul C. Small
PAUL C. SMALL, P.E., C.L.S.

Recorded 1:01 p.m. 5th day of February, 1988
Deed Book 82 Page 528
Teste: Helen S. Ward Clerk

REFERENCES: PB 38/72 & 73

AES, a professional corporation
1761 Jamestown Road, Williamsburg, Va. 23185
804-253-0040
Engineering, Planning, Surveying

PLAT OF SUBDIVISION OF PARCEL 3

PROPERTY STANDING IN THE NAME OF A.J.&L. CORPORATION

CITY OF WILLIAMSBURG VIRGINIA

COMMONWEALTH OF VIRGINIA PAUL C. SMALL CERTIFICATE NO. 08287 CERTIFIED PROFESSIONAL ENGINEER

No.	DATE	REVISION / COMMENT / NOTE	BY

Designed MJW Drawn C.L.K.
Checked T-MF Date 1/27/88
Project No. 8952
Drawing No. PLAT