LABEL	BEARING	DISTANCE
T1	S 86° 30' 04" W	5.00
T2	N 39° 30' 00" W	15.00
T3	N 14° 28' 59" W	17.48
T4	N 00° 00' 00" E	30.00
T5	S 90° 00' 00" W	21.00
T6	N 00° 00' 00" E	10.00
T7	N 90° 00' 00" E	20.00
T8	N 00° 00' 00" E	15.00
T9	S 90° 00' 00" W	21.00
T10	N 00° 00' 00" E	10.00
T11	N 90° 00' 00" E	23.07
T12	S 90° 00' 00" W	96.00
T13	N 00° 00' 00" E	30.00
T14	S 90° 00' 00" W	40.00
T15	S 00° 00' 00" E	41.00
T16	S 90° 00' 00" W	3.00
T17	N 00° 01' 00" E	30.00
T18	N 90° 00' 00" W	30.00
T19	N 23° 10' 00" W	26.00
T20	N 27° 00' 00" E	26.00
T21	N 90° 00' 00" E	30.00
T22	S 00° 00' 00" E	80.00
T23	N 90° 00' 00" E	53.00
T24	N 45° 01' 31" E	10.00
T25	N 45° 01' 31" E	0.00
T26	N 45° 01' 31" E	5.00
T27	S 63° 38' 29" E	59.00
T28	N 45° 01' 31" E	5.50
T29	N 00° 00' 00" E	30.00
T30	S 90° 00' 00" E	86.00
T31	N 00° 00' 00" E	53.00
T32	S 90° 00' 00" E	26.00
T33	S 90° 00' 00" E	19.00
T34	N 00° 00' 00" E	90.00
T35	N 90° 00' 00" W	53.00
T36	N 79° 00' 00" W	86.00
T37	S 45° 00' 00" W	30.00
T38	N 11° 13' 05" W	10.00
T39	S 84° 02' 59" E	52.00
T40	S 05° 00' 00" W	49.00

LABEL	RADIUS	CENTRAL ANGLE	ARC LENGTH	CHORD LENGTH	CHORD BEARING
C1	564.00	04° 34' 17"	45.00	44.99	N 78° 45' 33" E
C2	533.00	14° 26' 49"	39.09	38.99	N 07° 13' 14" W
C3	564.00	03° 44' 14"	36.79	36.78	N 76° 54' 48" E

LABEL	BEARING	DISTANCE
T78	N 61° 41' 57" E	17.07
T79	N 28° 18' 03" W	31.70
T80	N 61° 41' 57" E	10.48
T81	N 41° 33' 14" E	7.00
T82	S 48° 00' 46" E	55.00
T83	N 41° 33' 14" E	46.81
T84	N 51° 40' 00" E	94.88
T85	N 75° 38' 39" E	82.14
T86	S 88° 38' 30" E	84.30
T87	N 84° 07' 51" W	55.00
T88	N 84° 07' 51" W	55.00
T89	N 84° 07' 51" W	80.00
T90	N 44° 07' 51" W	80.00
T91	N 77° 52' 09" E	55.00
T92	N 48° 09' 00" W	27.00
T93	N 41° 51' 00" E	80.00
T94	N 48° 09' 00" W	20.00
T95	S 41° 51' 00" W	55.00
T96	N 48° 09' 00" W	85.00
T97	N 41° 51' 00" E	40.00
T98	N 48° 09' 00" W	14.84
T99	S 41° 51' 00" W	80.00
T100	N 48° 09' 00" W	10.00
T101	N 84° 02' 59" E	38.00
T102	N 83° 52' 57" W	30.00
T103	N 84° 02' 59" E	38.00
T104	N 83° 52' 57" W	27.00
T105	N 84° 02' 59" E	90.00
T106	N 83° 52' 57" W	14.80
T107	S 84° 03' 09" W	40.00
T108	N 83° 52' 57" W	3.00
T109	N 38° 53' 55" W	3.00
T110	S 70° 08' 45" W	40.00
T111	S 70° 08' 45" W	48.00
T112	N 38° 53' 55" W	10.00
T113	N 70° 08' 45" E	30.00
T114	N 38° 53' 55" W	88.00
T115	S 70° 08' 45" W	42.00
T116	N 38° 53' 55" W	3.00
T117	N 70° 08' 45" E	30.00
T118	N 38° 53' 55" W	20.29
T119	N 77° 53' 55" W	20.00
T120	S 20° 08' 45" W	15.00
T121	S 88° 38' 30" E	30.35
T122	S 61° 35' 25" E	54.59
T123	S 38° 53' 28" E	46.04
T124	N 51° 00' 32" E	21.91
T125	S 38° 53' 28" E	7.89
T126	S 27° 04' 39" E	91.54
T127	S 83° 47' 03" E	10.00
T128	S 34° 34' 57" W	55.00
T129	S 83° 47' 03" E	20.29
T130	S 84° 02' 51" E	30.00

LABEL	BEARING	DISTANCE
T205	S 05° 57' 09" W	10.00
T206	S 05° 57' 09" W	30.40
T207	N 39° 02' 51" W	30.00
T208	N 84° 02' 51" W	27.00
T209	N 50° 57' 09" E	8.49
T210	S 84° 02' 51" E	3.00
T211	S 84° 02' 51" E	8.00

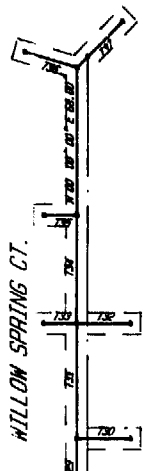

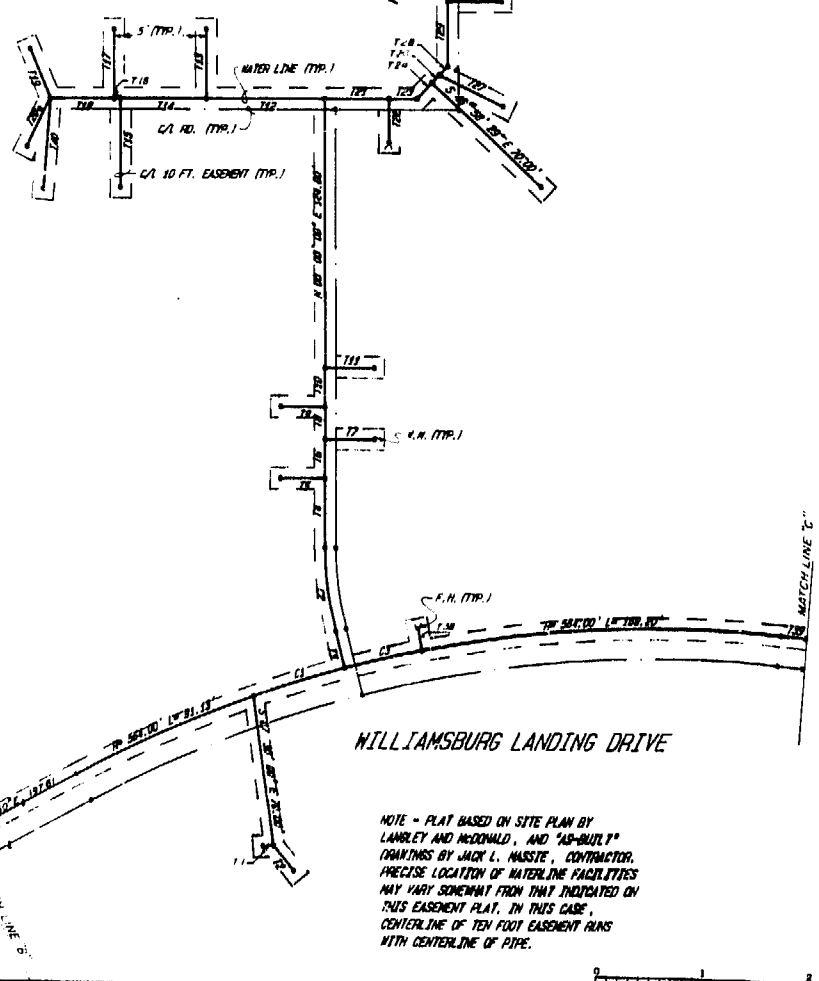

NOTE - PLAT BASED ON SITE PLAN BY LAWLEY AND McDONALD, AND "AS-BUILT" DRAWINGS BY JACK L. MASSIE, CONTRACTOR. PRECISE LOCATION OF WATERLINE FACILITIES MAY VARY SOMEWHAT FROM THAT INDICATED ON THIS EASEMENT PLAT. IN THIS CASE, CENTERLINE OF TEN FOOT EASEMENT RUNS WITH CENTERLINE OF PIPE.

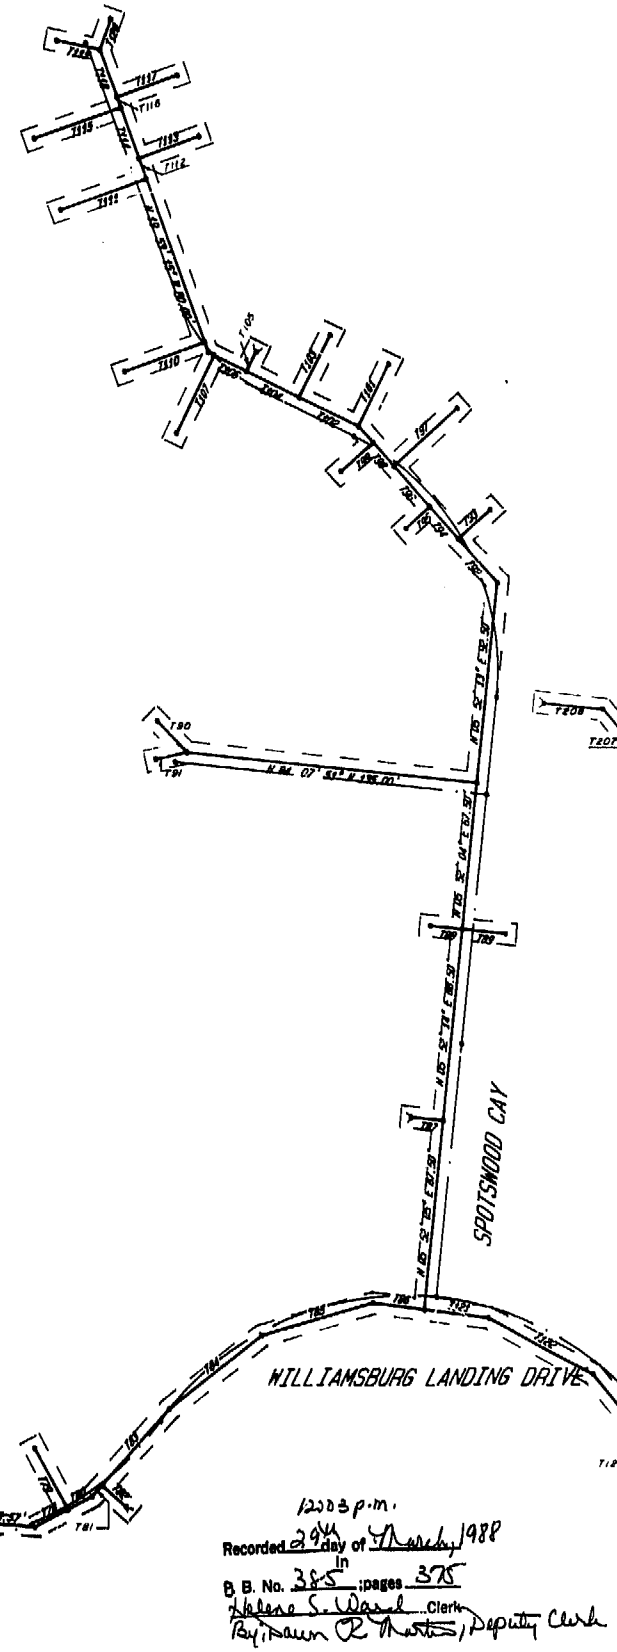

COMMONWEALTH OF VIRGINIA
CHARLES R. DESBORN
No 1311
LAND SURVEYOR

Recorded 2nd day of May 1988
In
B. B. No. 385 ; pages 375
Helene S. Ward Clerk
By: Dawn R. Martin Deputy Clerk

PLAT OF
WATERLINE EASEMENT
WITHIN
WILLIAMSBURG LANDING
TO BE DEDICATED TO
JAMES CITY SERVICE AUTHORITY
JAMES CITY COUNTY, VIRGINIA
DATE: 12/28/87 SCALE: 1 IN. = 50 FT.
LAWLEY & McDONALD
ENGINEERS-PLANNERS-SURVEYORS
VIRGINIA BEACH-WILLIAMSBURG, VIRGINIA

SHEET 2 OF 3

BUSINESS RECORDS CORPORATION