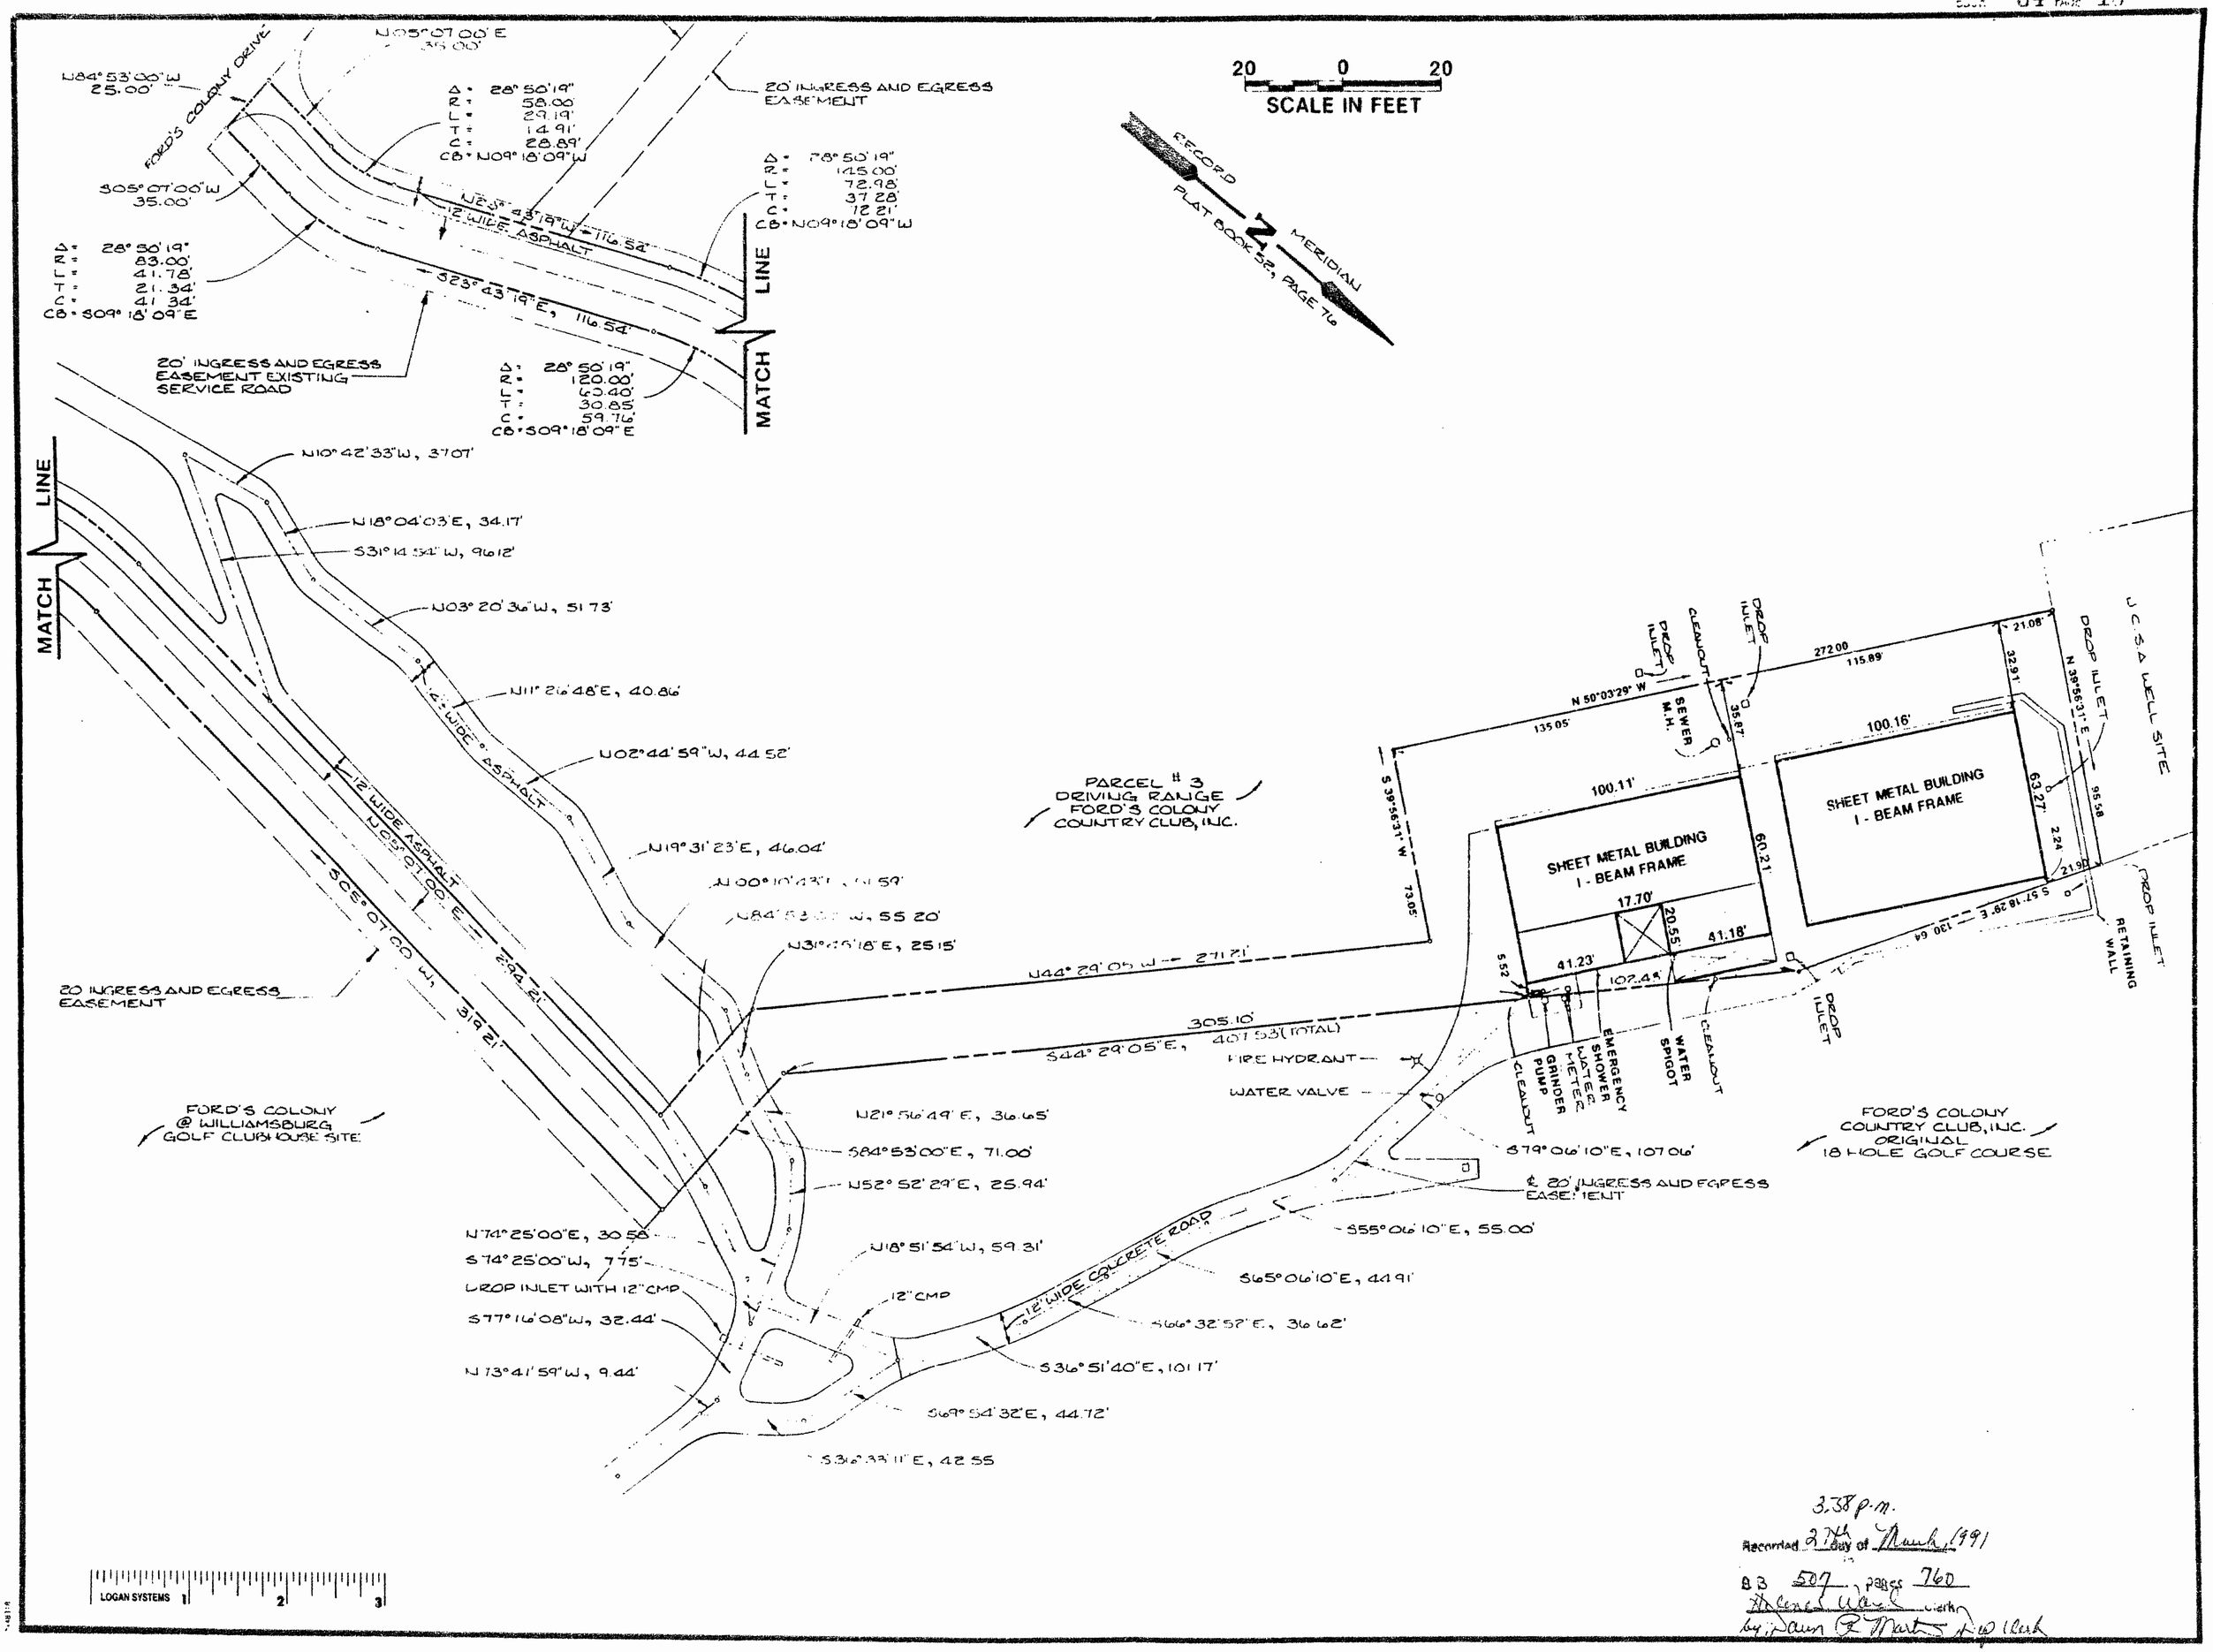

3:38 p.m.
Recorded 27th day of March, 1991
BB 507, pages 760
Helene Ward clerk
by Dawn R. Martin Dep. Clerk

AES, a professional corporation
5248 Olde Towne Road, Suite 1
Williamsburg, Virginia 23185
(804) 253-0040
Engineering, Planning, Surveying

PLAT SHOWING IMPROVEMENTS
GOLF CART STORAGE BUILDINGS
PARCEL 5 OWNED BY
FORD'S COLONY COUNTRY CLUB, INC.

POWHATAN DISTRICT JAMES CITY COUNTY VIRGINIA

COMMONWEALTH OF VIRGINIA
G. T. WILSON, JR.
CERTIFICATE No. 1183
CERTIFIED LAND SURVEYOR

No.	DATE	REVISION COMMENT / NOTE	BY

Designed	Drawn C.A.N.
Scale 1" = 40'	Date FEB. 1991
Project No. 5652	
Drawing No. 1 of 1	