BOOK 56 PAGE 75

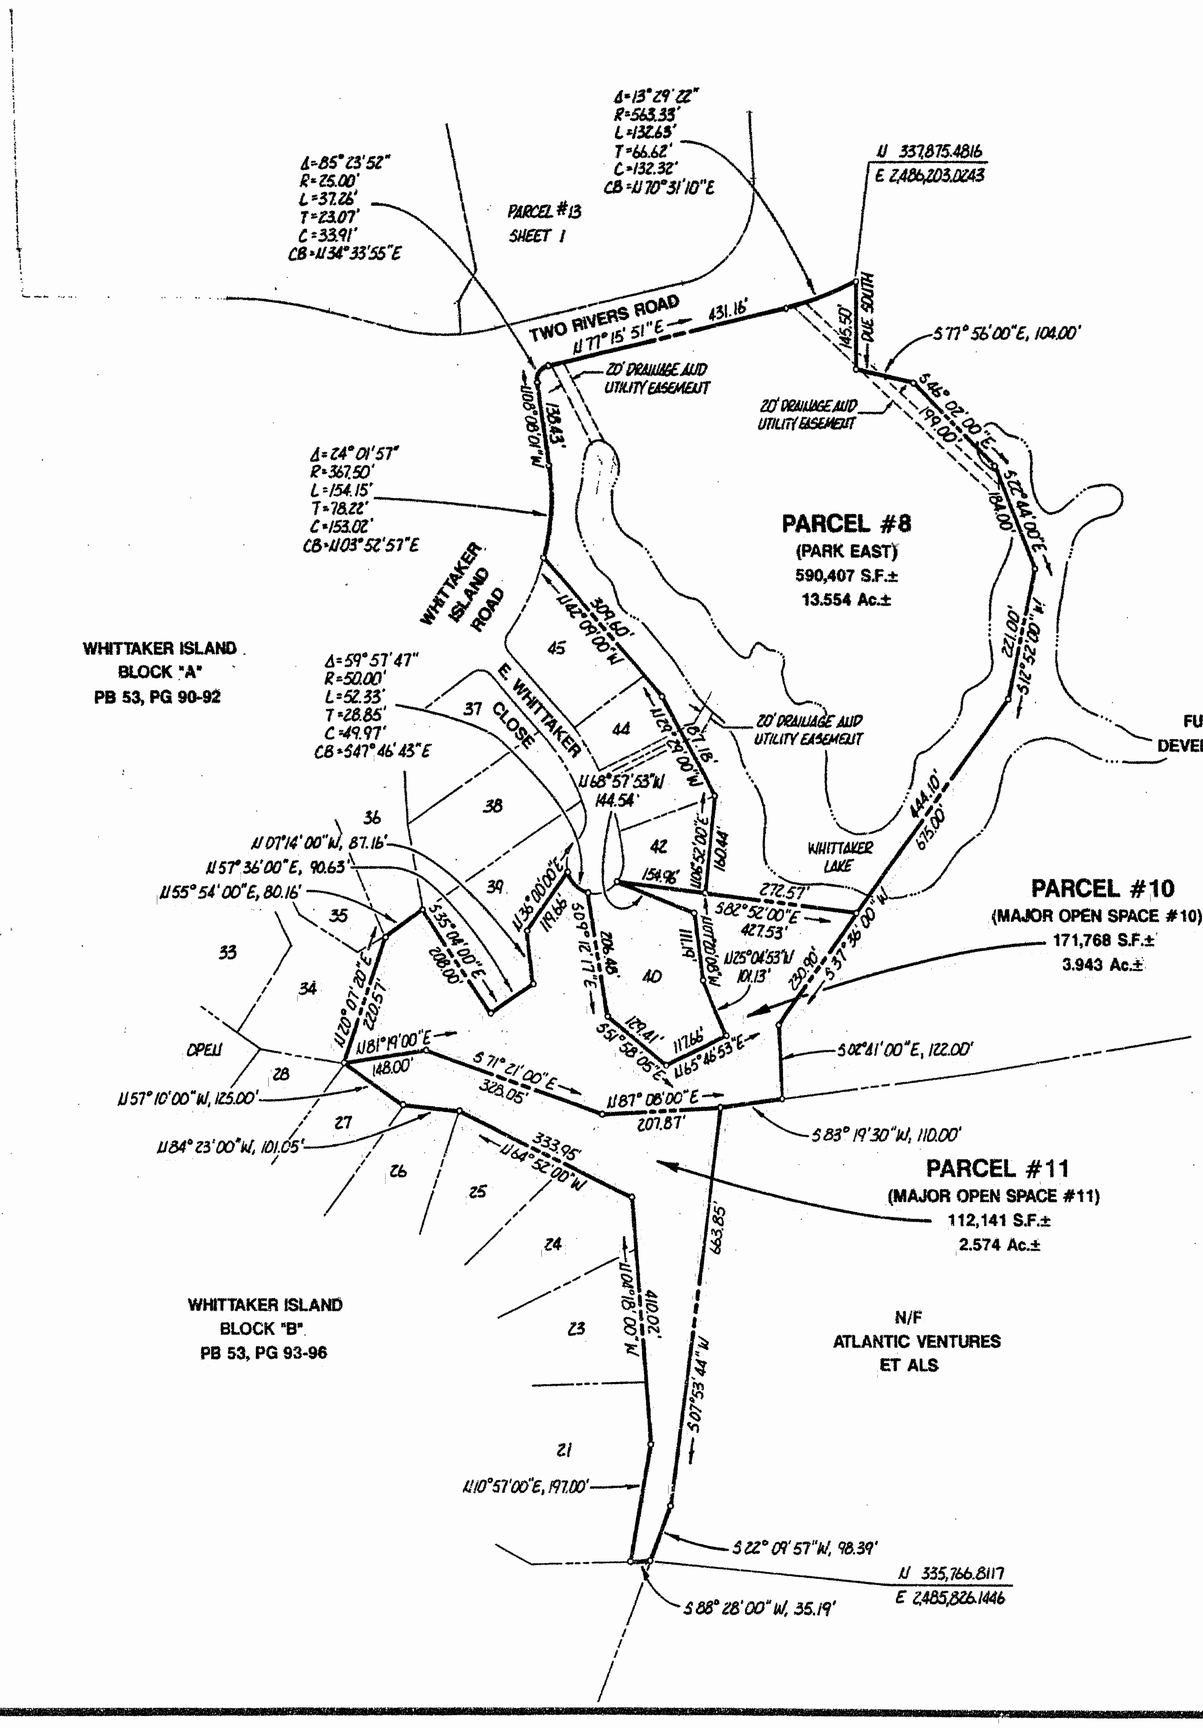

4:03 p.m.
30 December, 1992
548 541

167900

CONSULTING ENGINEERS

5248 Olde Towne Road, Suite 1
Williamsburg, Virginia 23188
(804) 253-0040
Fax (804) 220-8994

PLAT OF VARIOUS PARCELS TO BE CONVEYED TO THE GOVERNOR'S LAND FOUNDATION

THE GOVERNOR'S LAND At Two Rivers

POWHATAN DISTRICT JAMES CITY COUNTY VIRGINIA

COMMONWEALTH OF VIRGINIA
G. T. WILSON, JR.
CERTIFICATE No. 1183
CERTIFIED LAND SURVEYOR

No.	DATE	REVISION / COMMENT / NOTE	BY

Designed AES	Drawn BJU
Scale 1"=200'	Date 11/92
Project No. 7173	
Drawing No. 2 of 2	

BUSINESS RECORDS CORPORATION