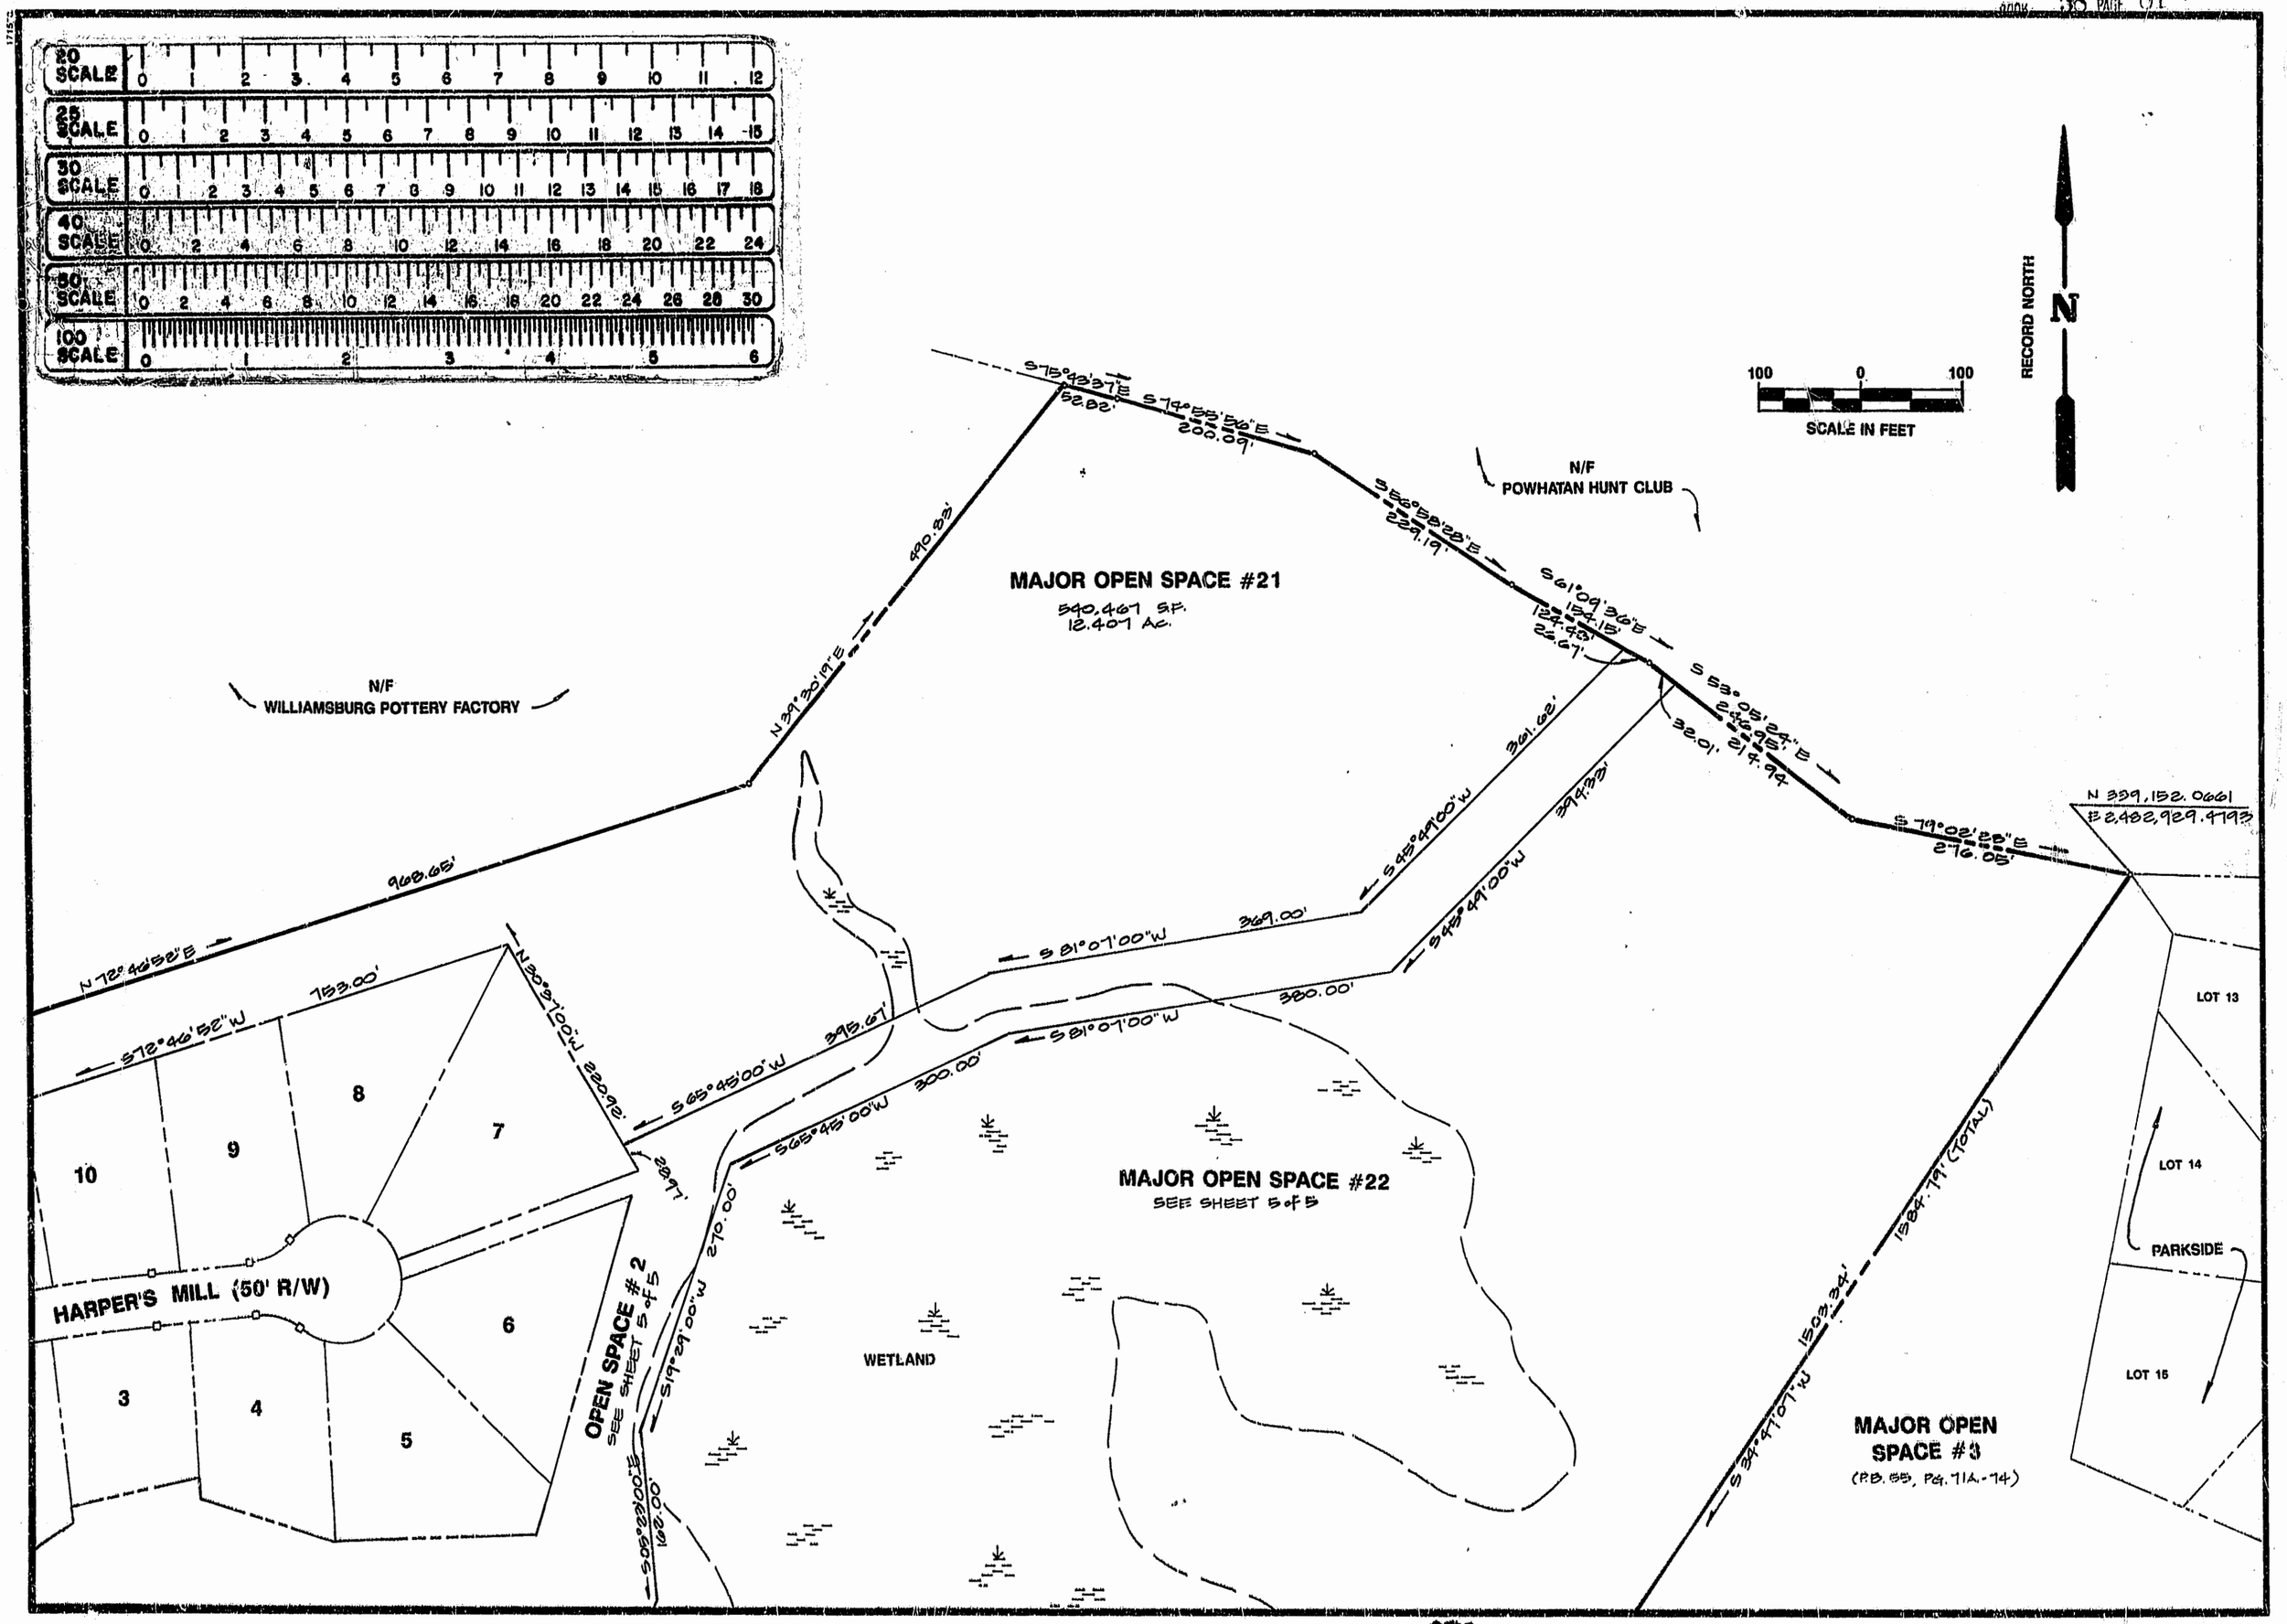


AES
CONSULTING ENGINEERS
5248 Olde Towne Road, Suite 1
Williamsburg, Virginia 23188
(804) 253-0040
Fax (804) 220-8994

PLAT OF
HARPER'S MILL
THE
GOVERNOR'S LAND
At Two Rivers
POWHATAN DISTRICT JAMES CITY COUNTY VIRGINIA

COMMONWEALTH OF VIRGINIA
G. T. WILSON, JR.
CERTIFICATE No.
1183
CERTIFIED LAND SURVEYOR

| No. | DATE | REVISION / COMMENT / NOTE | BY |
|---|---|---|---|
| | | Recorded 1:44 pm 3rd Sept 1994 | |
| | | D.B. No. 669 Page 230 | |
| | | Notary Stamp | |

| Designed | Drawn |
|---|---|
| AES | AES |
| Scale 1"= 100' | Date OCT.1993 |
| Project No. 7173 | |
| Drawing No. 4 of 5 | |