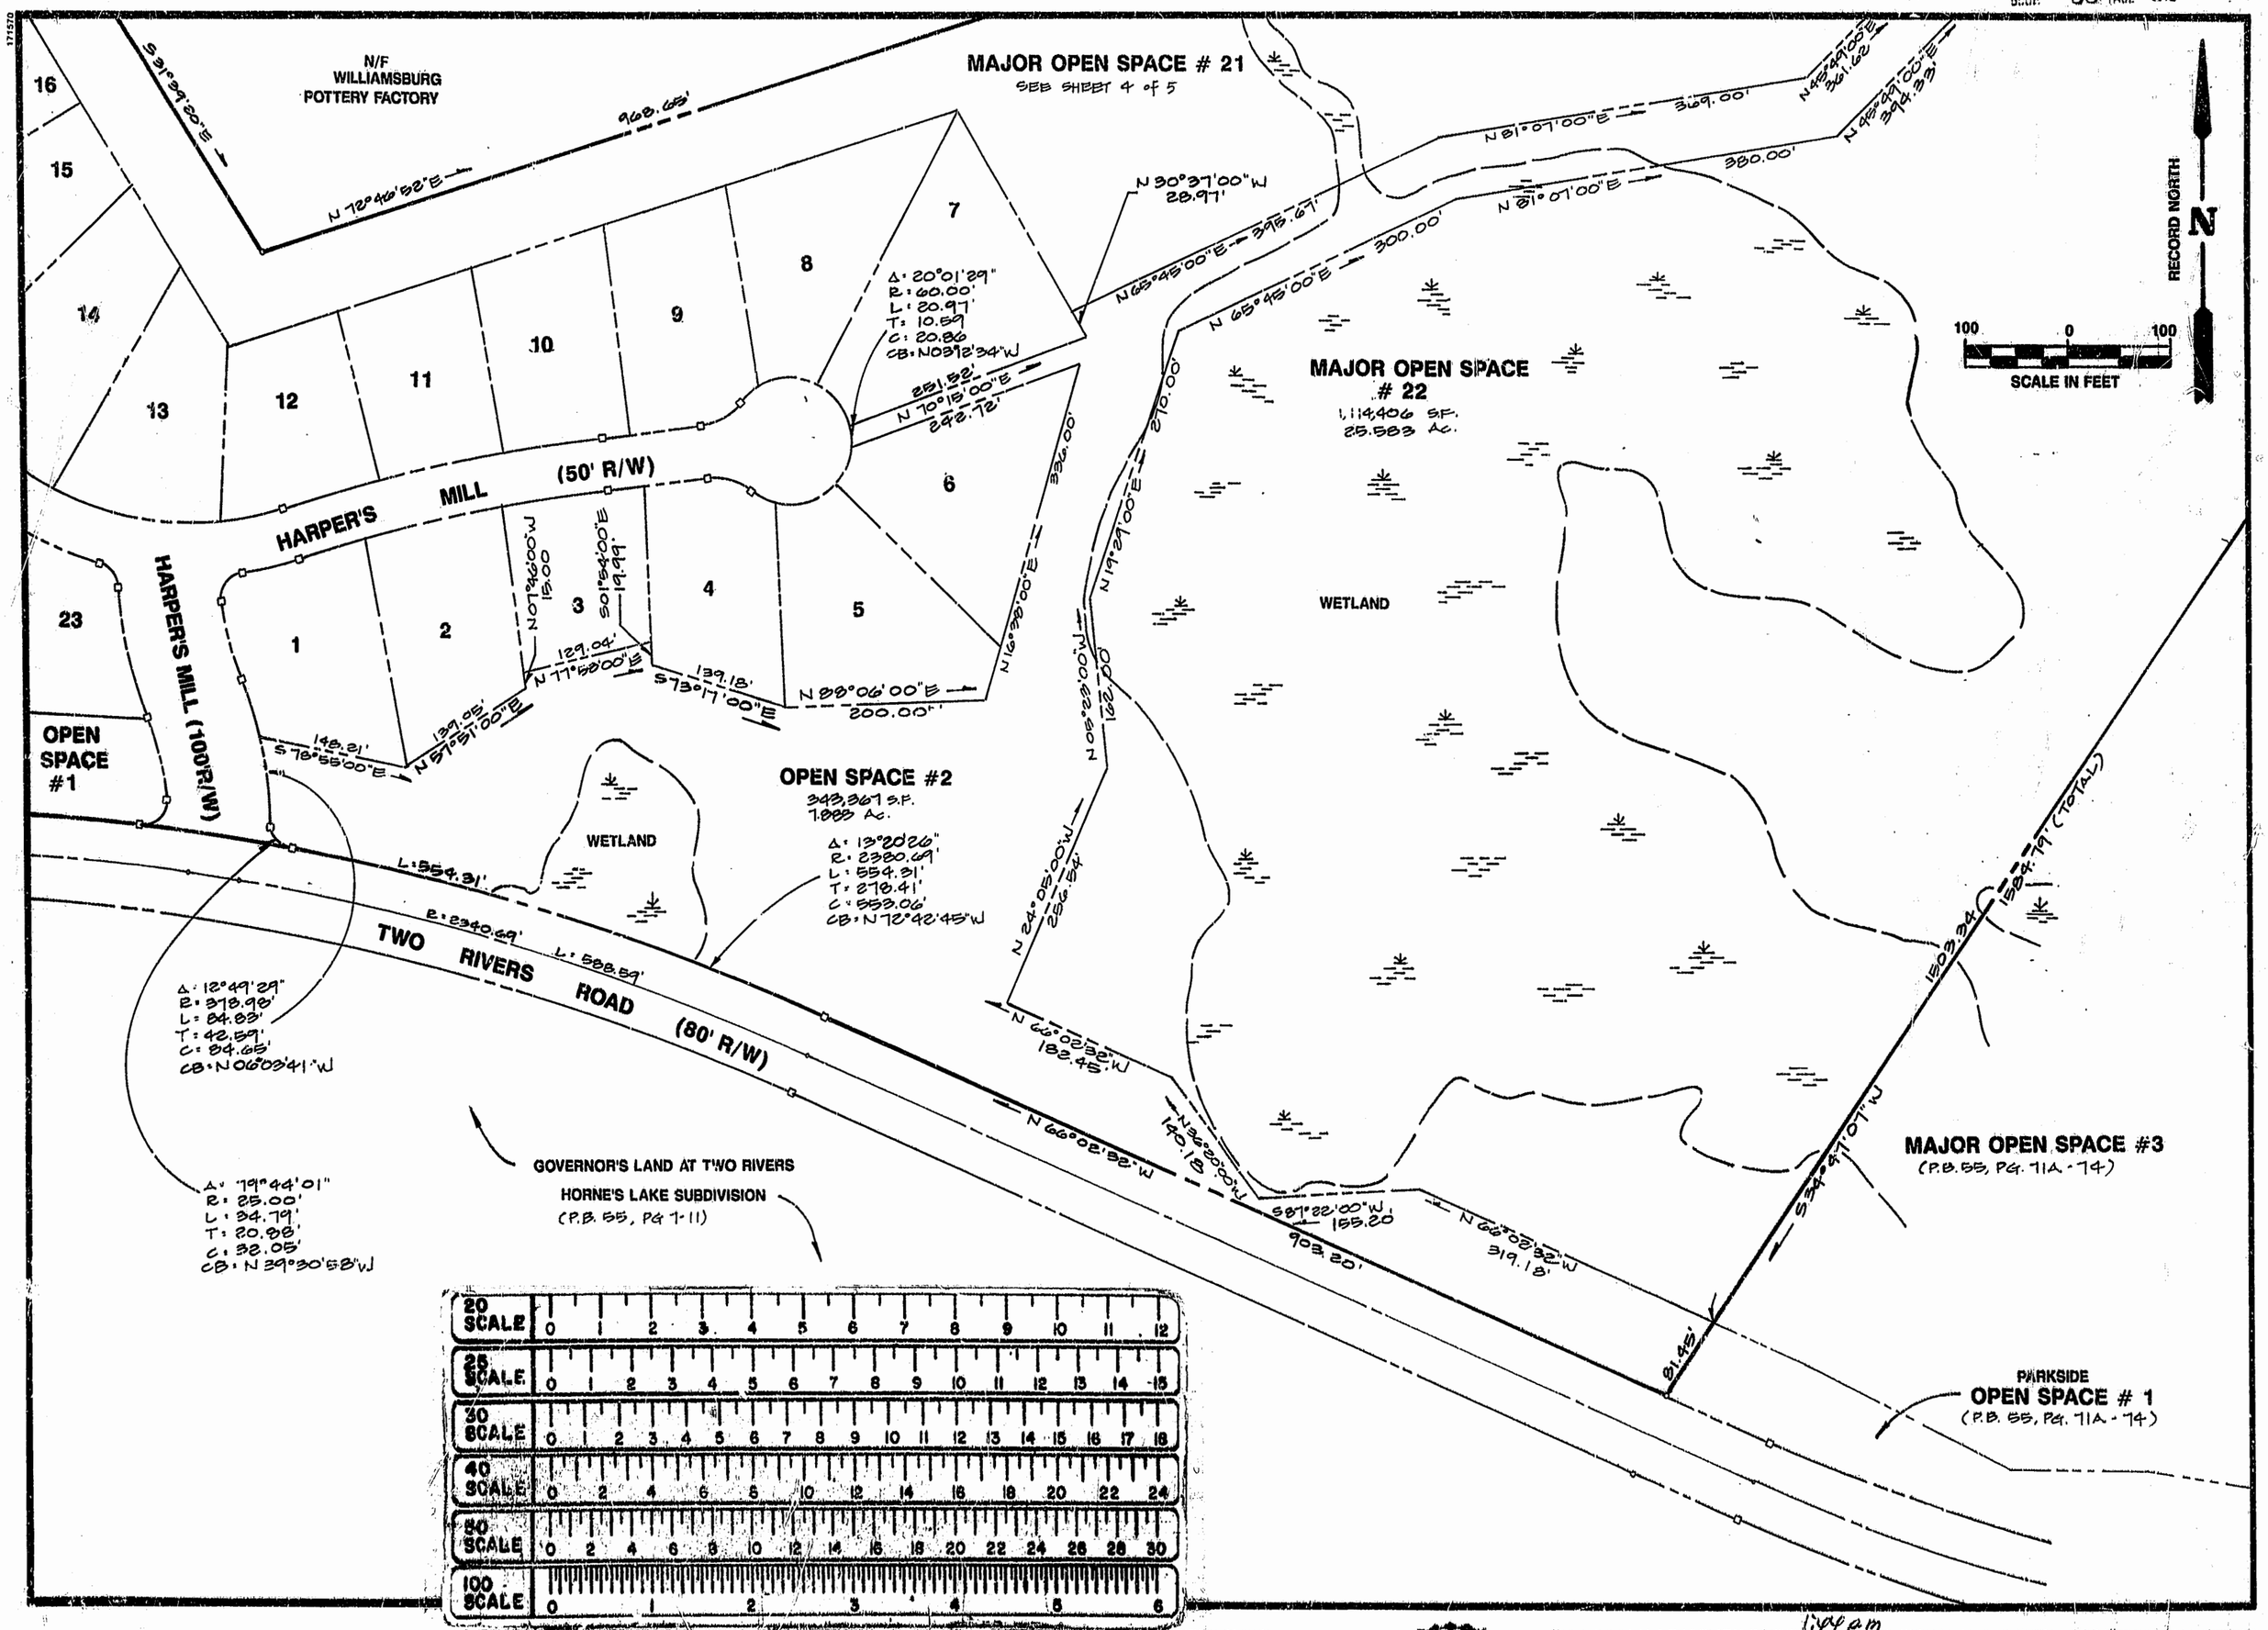

ES
CONSULTING ENGINEERS
5248 Olde Towne Road, Suite 1
Williamsburg, Virginia 23188
(804) 253-0040
Fax (804) 220-8994

PLAT OF
HARPER'S MILL
THE
GOVERNOR'S LAND
At Two Rivers
POWHATAN DISTRICT JAMES CITY COUNTY VIRGINIA

COMMONWEALTH OF VIRGINIA
G. T. WILSON, JR.
CERTIFICATE No.
1183
CERTIFIED LAND SURVEYOR

1:44 pm
Recorded 3rd day of Feb. 1994
D.B. No. 669 page 330
Helen S. Ward Clerk

No.	DATE	REVISION / COMMENT / NOTE	BY

Designed AES	Drawn AES
Scale 1"= 100'	Date OCT.1993
Project No. 7173	
Drawing No. 5 of 5	