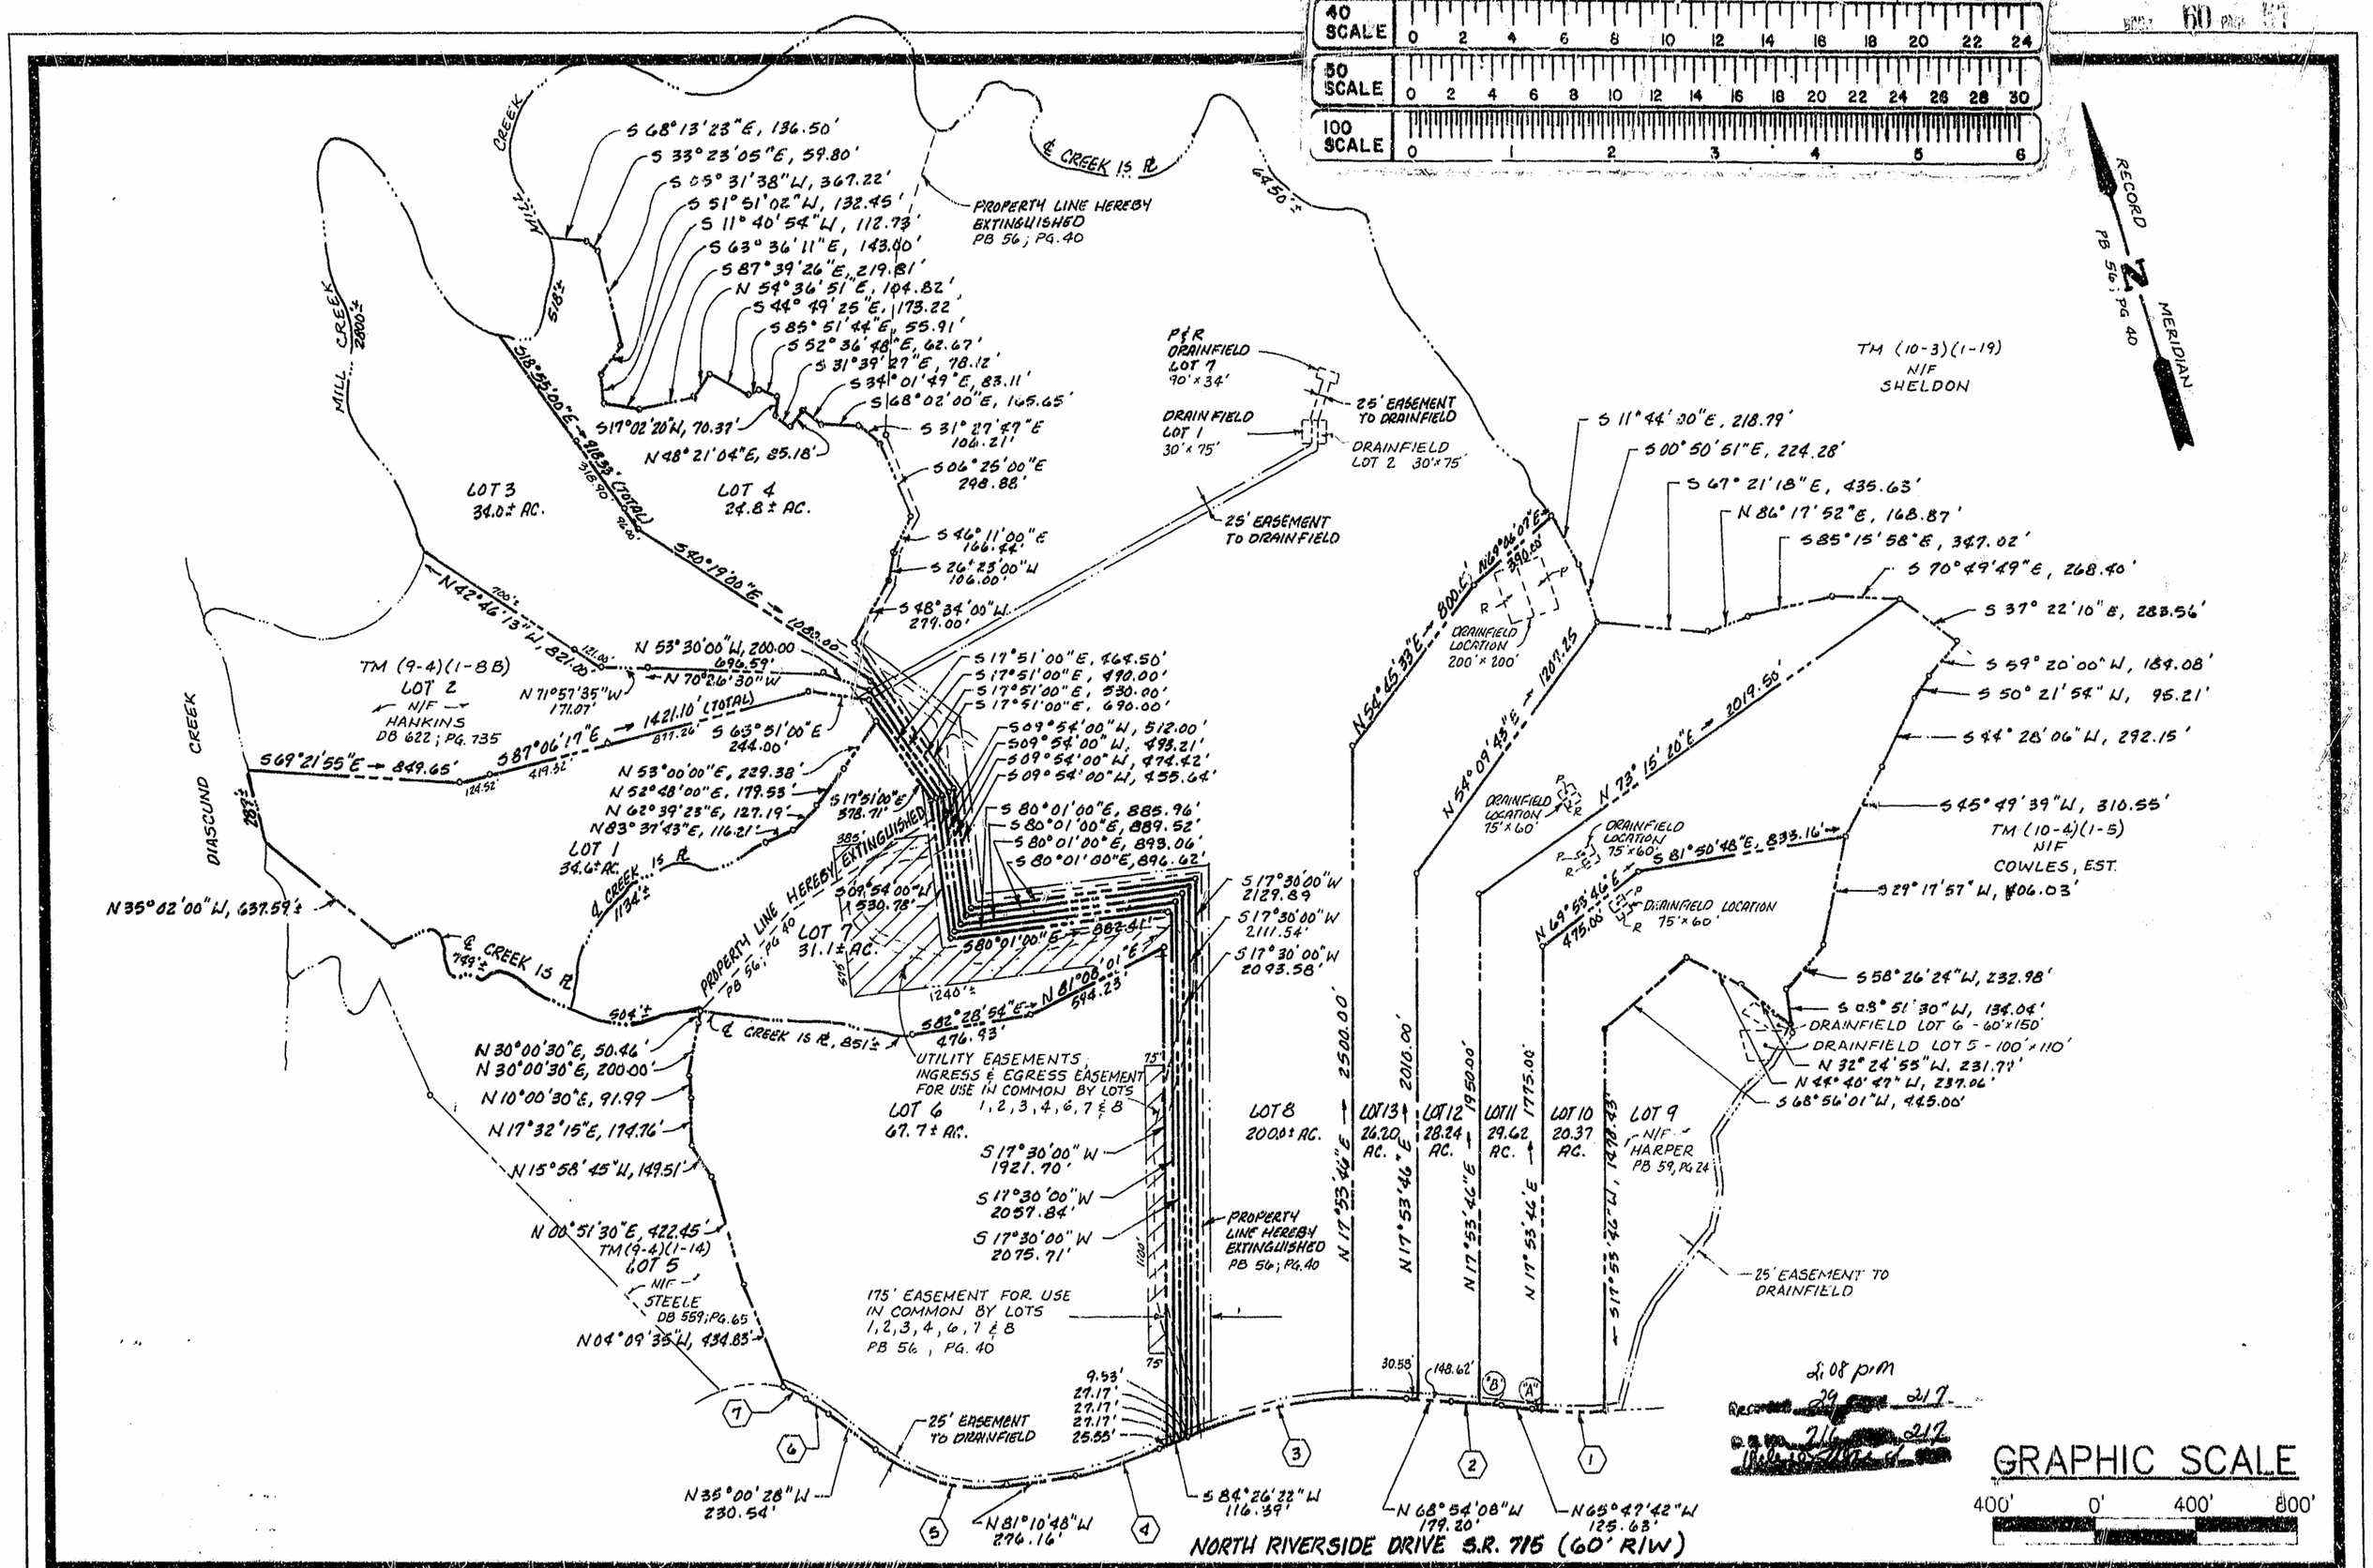

2 OF 2

COMMISSION NO. 5688

DJG

ENGINEERS · ARCHITECTS · SURVEYORS
INTERIOR DESIGNERS · PLANNERS
P.O. BOX 3505 WILLIAMSBURG VIRGINIA 23187
(804)253-0673 (804)874-5015

DATE NOV. 2, 1994	DESIGNED TCS	DRAWN LBA	SCALE 1"=400'

COMMONWEALTH OF VIRGINIA
THOMAS C. SULLIVAN
No. 1066
10/28/94

REF. DB 484/307
DB 660/603
PB 55/61
PB 56/40
PB 58/66-67
FB 158; PG.
FB 155; PG. 77
FB 164; PG.18
VDOT PLAN 0715-047-145,M-501

PROPERTY LINE ADJUSTMENT AND EXTINGUISHMENT
LOTS 1,6,7,8
MINOR SUBDIVISION OF LOT 8

EAGLE TREE FARMS, INC.

STONEHOUSE DISTRICT
JAMES CITY COUNTY VIRGINIA