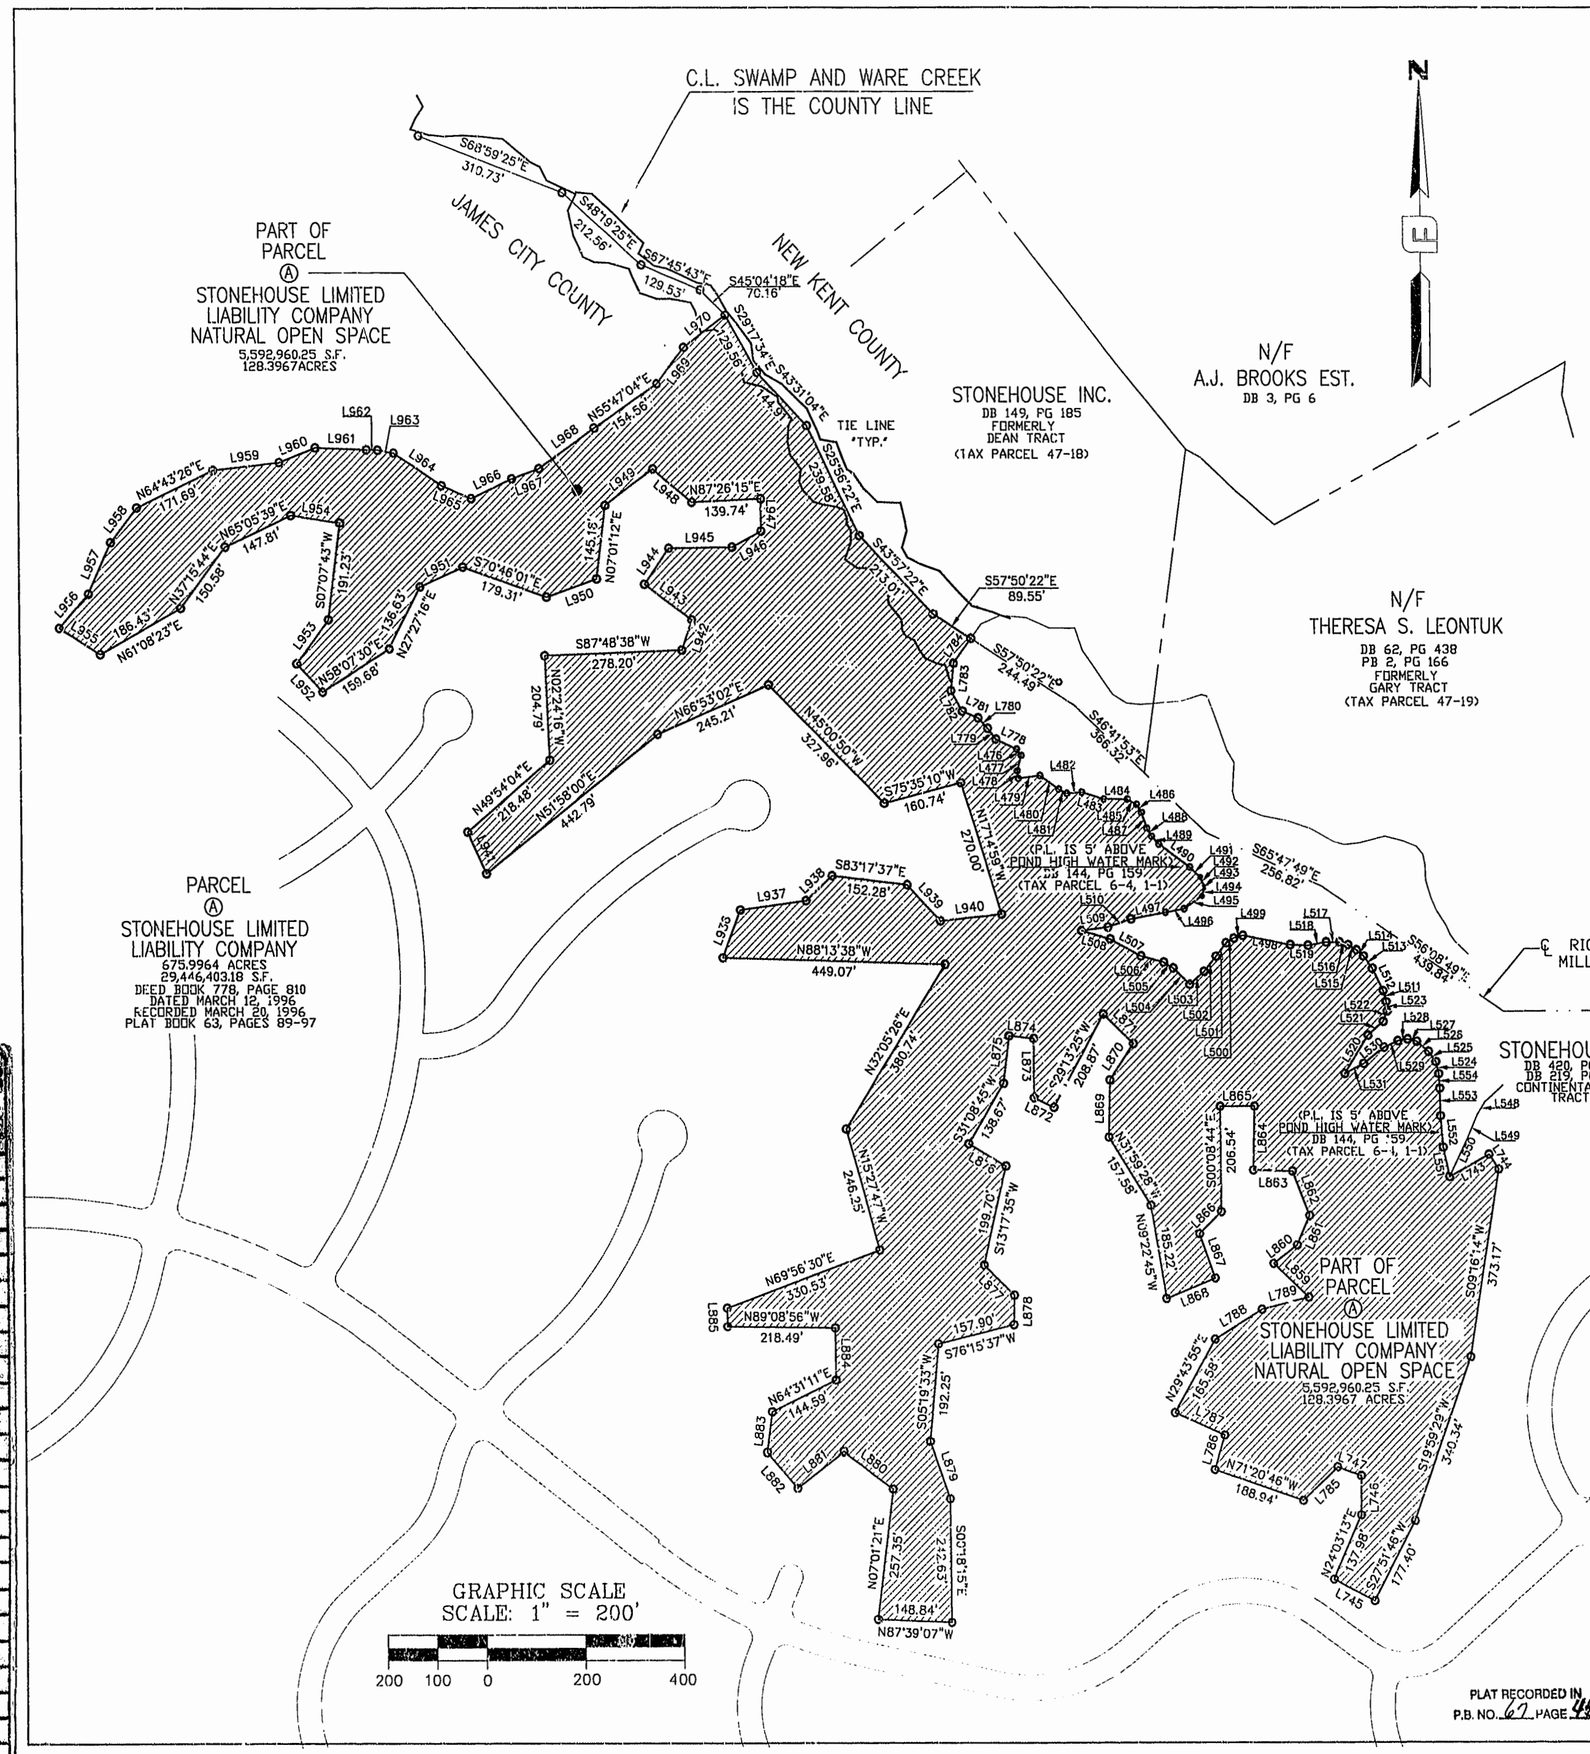

LINE	DIRECTION	DISTANCE
L476	S 35°15'26" E	15.18'
L477	S 15°08'06" W	31.29'
L478	S 07°57'07" E	14.83'
L479	N 83°08'32" E	44.39'
L480	S 54°21'59" E	46.21'
L481	S 63°25'36" E	18.25'
L482	N 86°11'10" E	30.69'
L483	S 73°18'14" E	46.87'
L484	S 89°30'58" E	47.76'
L485	S 60°57'02" E	21.02'
L486	S 31°37'24" E	18.69'
L487	S 18°52'59" E	32.77'
L488	S 30°05'55" E	17.92'
L489	S 44°14'56" E	21.65'
L490	S 54°06'57" E	76.58'
L491	S 46°44'15" E	29.16'
L492	S 23°42'23" E	18.28'
L493	S 03°59'14" E	5.73'
L494	S 18°55'58" W	15.10'
L495	S 55°17'18" W	43.70'
L496	S 79°38'26" W	38.59'
L497	N 79°24'23" E	71.01'
L498	N 79°29'15" W	98.39'
L499	S 75°04'35" W	19.02'
L500	S 58°09'10" W	17.78'
L501	S 38°07'28" W	33.71'
L502	S 39°20'41" W	37.99'
L503	S 49°40'39" W	39.09'
L504	N 46°05'36" W	45.89'
L505	N 59°13'30" W	22.33'
L506	N 75°08'21" W	47.72'
L507	N 61°48'13" W	69.94'
L508	N 74°00'14" W	60.73'
L509	N 82°39'44" E	54.33'
L510	N 71°16'41" E	49.57'
L511	N 15°05'01" W	21.98'
L512	N 26°09'02" W	49.09'
L513	N 36°04'46" W	29.79'
L514	N 48°36'32" W	18.51'
L515	N 59°15'18" W	19.95'
L516	N 74°03'29" W	17.83'
L517	N 89°08'33" W	26.95'
L518	S 79°55'33" W	37.32'
L519	N 88°02'40" W	35.94'
L520	N 32°14'13" E	88.76'
L521	N 49°02'07" E	41.08'
L522	N 21°49'30" E	21.97'
L523	N 06°20'10" W	18.48'
L524	N 13°35'11" W	24.35'
L525	N 36°19'02" W	24.81'
L526	N 50°53'08" W	31.04'
L527	N 75°05'30" W	19.00'
L528	S 79°23'19" W	19.94'
L529	S 66°30'32" W	30.71'
L530	S 52°19'49" W	52.09'
L531	S 62°57'44" W	43.08'
L548	S 32°00'57" W	30.79'
L549	S 24°19'04" W	55.52'
L550	S 26°10'12" W	78.65'
L551	N 12°00'58" W	58.83'
L552	N 04°32'46" W	61.81'
L553	N 01°17'57" W	54.28'
L554	N 03°15'50" W	28.61'
L743	N 61°28'48" E	91.67'
L744	S 33°42'03" E	34.95'
L745	N 62°36'09" W	92.28'
L746	N 00°23'12" E	77.06'
L747	N 69°53'09" W	50.54'
L778	S 64°35'39" E	45.64'
L779	S 38°24'41" E	27.60'
L780	S 43°49'01" E	27.71'

LINE	DIRECTION	DISTANCE
L781	S 66°32'33" E	33.83'
L782	S 30°11'20" E	46.26'
L783	S 06°03'39" W	54.17'
L784	S 36°20'47" W	60.16'
L785	S 46°49'23" W	95.84'
L786	N 17°25'37" E	69.46'
L787	N 66°11'12" W	109.43'
L788	N 58°32'24" E	112.38'
L789	N 75°47'45" E	97.94'
L859	N 46°48'45" W	96.45'
L860	N 53°04'15" E	60.12'
L861	N 23°46'28" E	63.34'
L862	N 21°18'45" W	93.33'
L863	N 88°23'30" W	79.69'
L864	N 01°36'30" E	125.07'
L865	N 90°00'00" W	69.64'
L866	S 45°40'50" W	62.11'
L867	S 19°28'30" E	92.17'
L868	S 68°01'39" W	106.53'
L869	N 01°27'26" E	111.91'
L870	N 33°49'41" E	86.30'
L871	N 46°30'08" W	83.42'
L872	N 64°54'47" W	44.06'
L873	N 00°00'00" W	116.35'
L874	N 83°49'59" W	49.99'
L875	S 07°07'43" W	93.93'
L876	S 59°52'45" E	86.60'
L877	S 45°34'11" E	84.52'
L878	S 01°18'13" W	57.92'
L879	S 19°36'15" E	117.34'
L880	N 53°25'57" W	122.01'
L881	S 53°08'38" W	118.12'
L882	N 41°06'36" W	92.60'
L883	N 07°31'24" E	79.56'
L884	N 00°27'38" W	102.07'
L885	N 00°58'47" W	36.08'
L935	N 20°51'55" E	99.91'
L937	N 82°24'32" E	134.61'
L938	N 47°30'13" E	72.39'
L939	S 43°09'59" E	97.53'
L940	N 83°53'15" E	125.25'
L941	S 24°25'34" E	89.42'
L942	S 19°03'00" W	62.75'
L943	S 53°57'41" E	118.46'
L944	S 35°47'02" W	86.58'
L945	S 88°58'39" W	127.85'
L946	N 62°10'13" E	66.86'
L947	S 00°20'58" E	63.56'
L948	N 50°28'41" W	102.55'
L949	N 53°45'36" E	121.02'
L950	N 70°47'31" E	107.38'
L951	N 66°20'07" E	95.73'
L952	S 43°41'44" E	76.58'
L953	S 37°17'34" W	108.41'
L954	S 81°24'00" E	100.15'
L955	S 58°07'29" E	97.10'
L956	N 41°51'01" E	89.69'
L957	N 24°16'05" E	110.55'
L958	N 37°58'52" E	86.39'
L959	N 83°23'02" E	135.27'
L960	N 68°36'24" E	78.69'
L961	S 87°54'24" E	104.29'
L962	S 86°45'01" E	22.02'
L963	S 80°32'58" E	33.63'
L964	S 56°26'56" E	116.08'
L965	S 66°56'11" E	65.75'
L966	N 64°58'40" E	90.99'
L967	N 70°03'23" E	58.97'
L968	N 54°39'00" E	137.27'
L969	N 37°56'23" E	89.90'
L970	N 53°14'58" E	105.89'

2:09 p.m.
Recorded 24th day of September, 1997
DOCUMENT # 970015572
Teste: [illegible] Clerk

EASEMENT PLAT
OF
CONSERVATION EASEMENT
FOR
NATURAL OPEN SPACE
STONEHOUSE PHASE 1
STONEHOUSE LIMITED LIABILITY COMPANY

STONEHOUSE DISTRICT
JAMES CITY COUNTY, VIRGINIA
DATE: 07/31/97 SCALE: 1"=200'
SHEET 5 OF 5

PLAT RECORDED IN P.B. NO. 67 PAGE 45-49

Langley and McDonald, P.C.
Engineers – Surveyors – Planners
Landscape Architects – Environmental Consultants
VIRGINIA BEACH WILLIAMSBURG