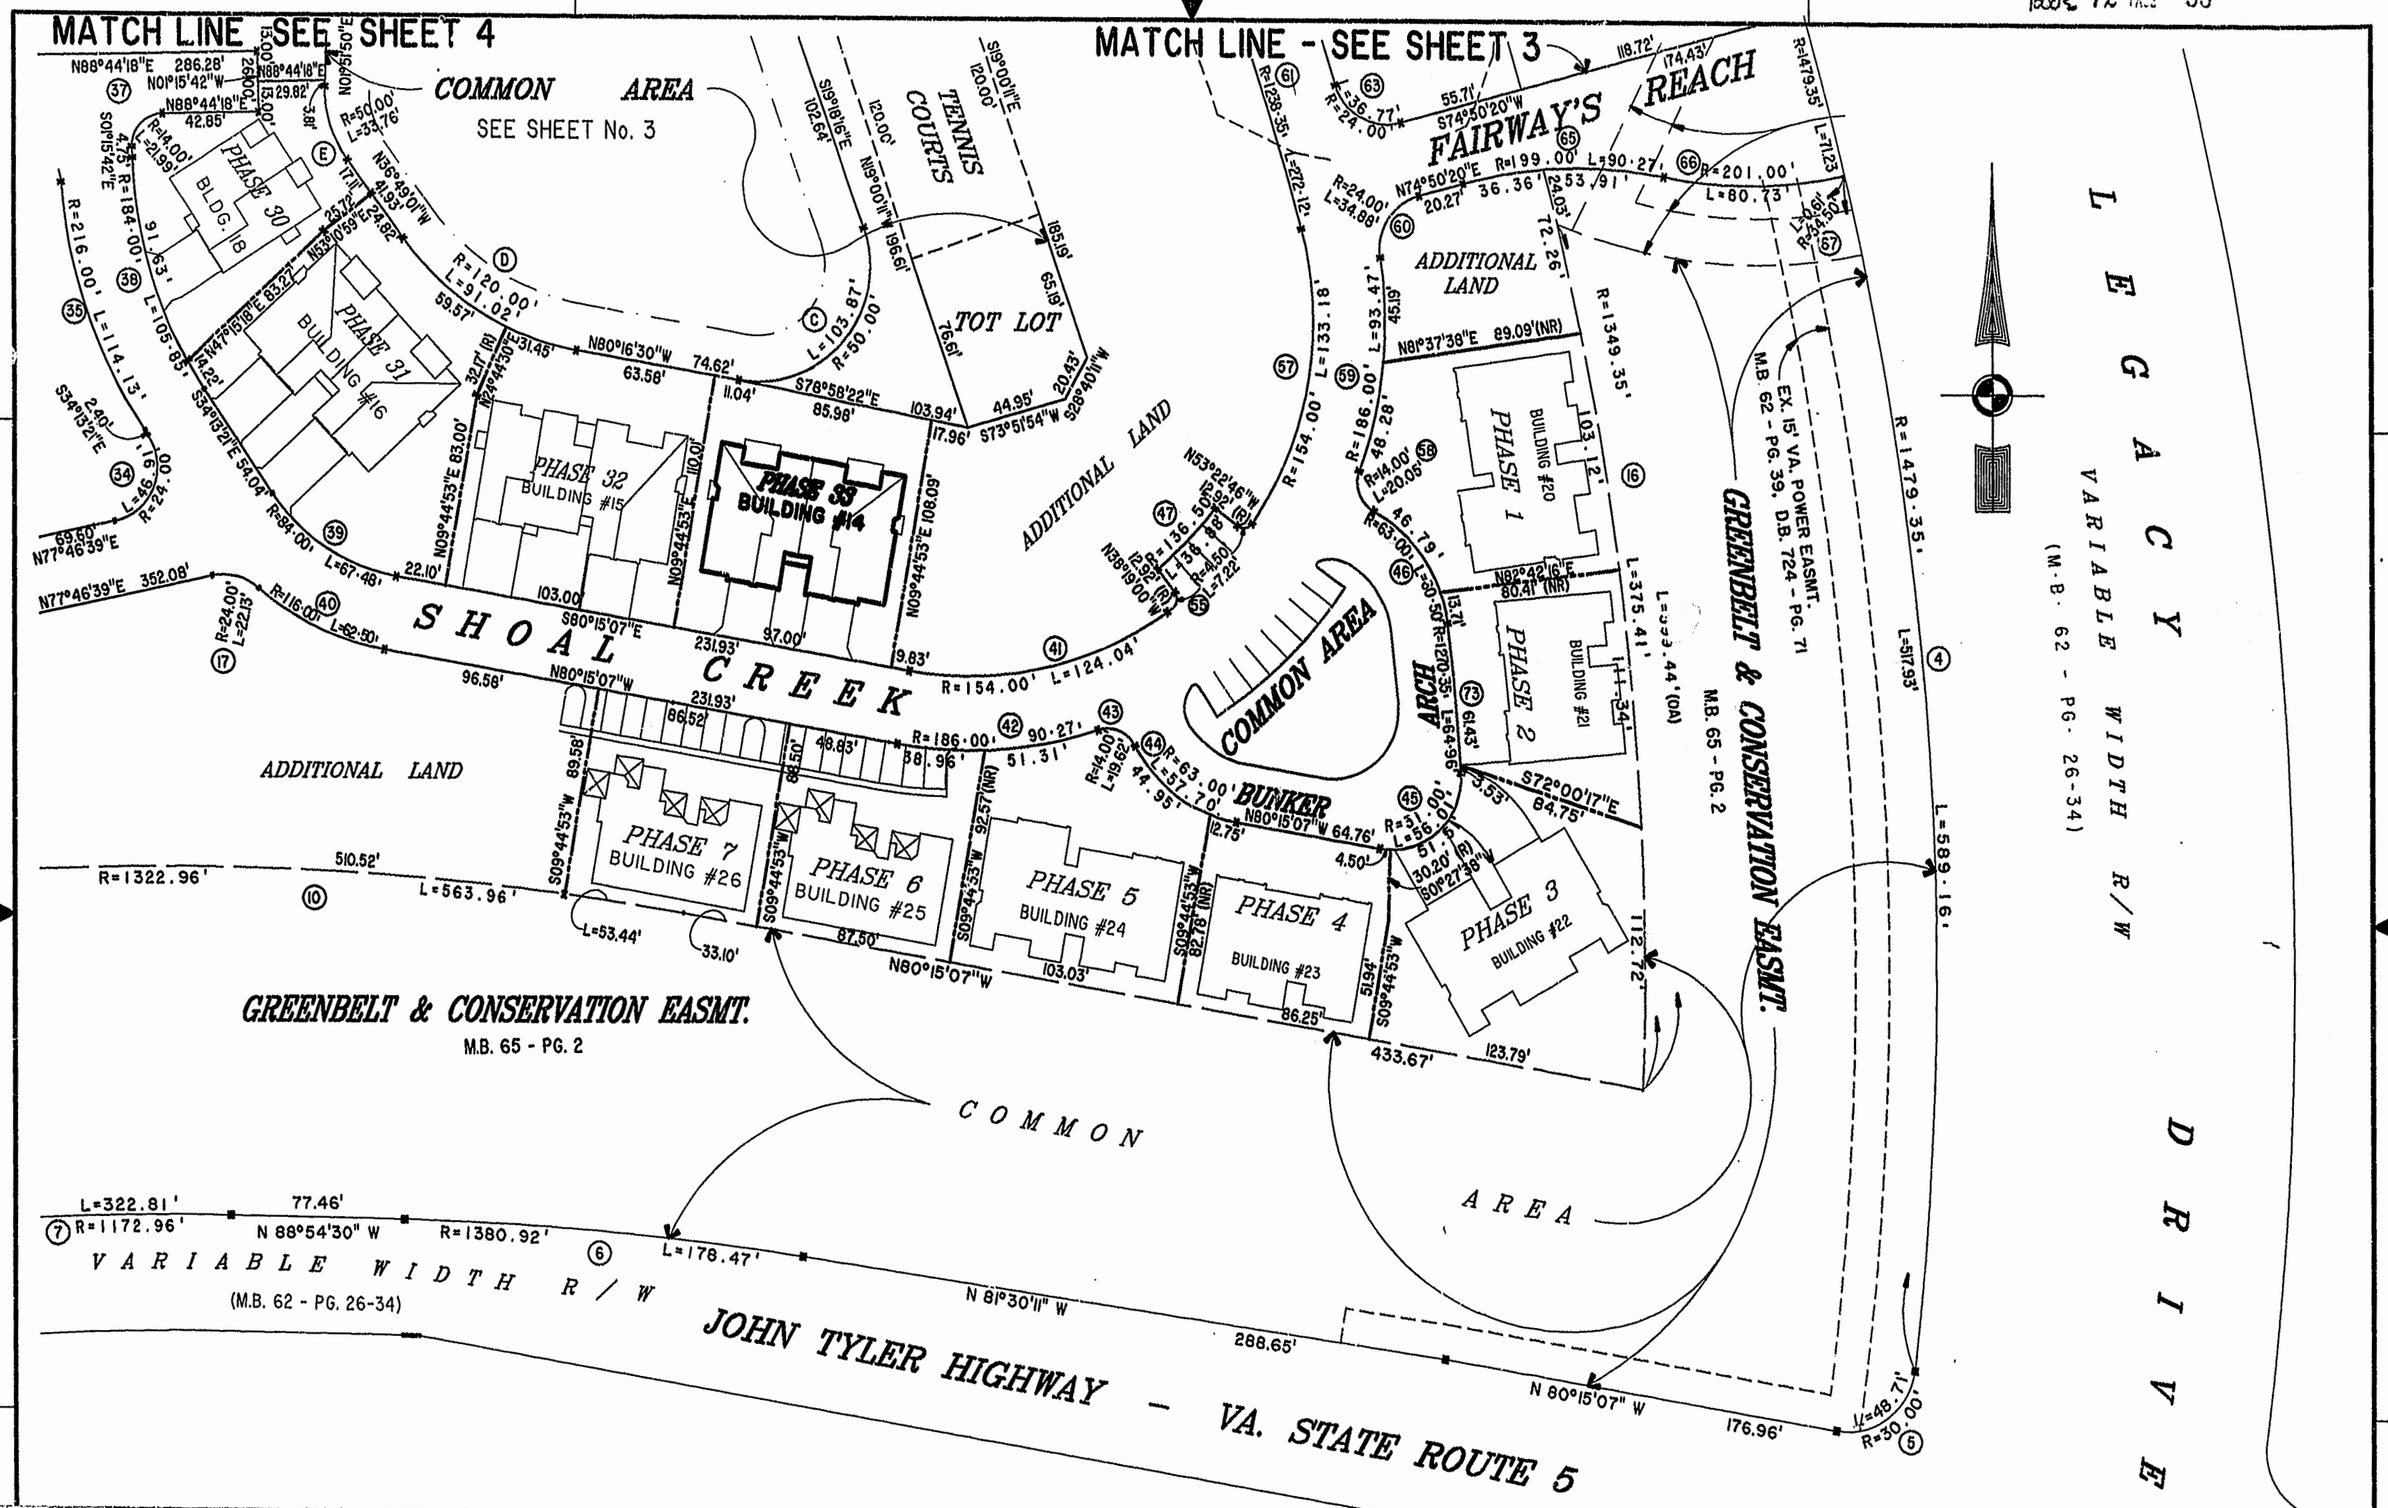

Recorded 14 day of April 1999
DOCUMENT # 99 0008153
Clerk

PLAT RECORDED IN P.B. NO. 72 PAGE 92-98

COMMONWEALTH OF VIRGINIA
GLORIA J. ROGERS
No. 2004
4-8-99
LAND SURVEYOR

EXHIBIT "A" PHASE 33
FAIRWAYS VILLAS
AT
GREEN SPRINGS, A CONDOMINIUM
FOR
GREEN SPRINGS DEVELOPMENT, L.C.
BERKELEY DISTRICT JAMES CITY COUNTY, VIRGINIA

Hassell&Folkes, P.C.
Engineers Surveyors Planners
Chesapeake, VA.23320
(757)547-9531

SIZE	CONTRACT NO	DISK/BOX	FILENAME	REV.
C	95-079	6E/16 REF: 18/13	FAIRWY33.DWG FWAYPLAT.DWG	
SCALE: 1" = 50'	DATE: 03/12/99		SHEET 2 of 7	