COMPOSITE PLAT OF EXISTING PRIVATE RIGHT OF WAYS AND PLAT OF SUBDIVISION OF PRIVATE RIGHT OF WAY AND STORMWATER BASINS A & B BEING A PORTION OF PARCEL C BUSCH CORPORATE CENTER – WILLIAMSBURG

JAMES CITY COUNTY AND YORK COUNTY, VIRGINIA

DATE: 3/16/00 SCALE: 1" =100'

SHEET 2 OF 5

LANDMARK DESIGN GROUP
Engineers • Planners • Surveyors
Landscape Architects • Environmental Consultants

COMMONWEALTH OF VIRGINIA
CHARLES R. ORSBORNE
No. 138
LAND SURVEYOR

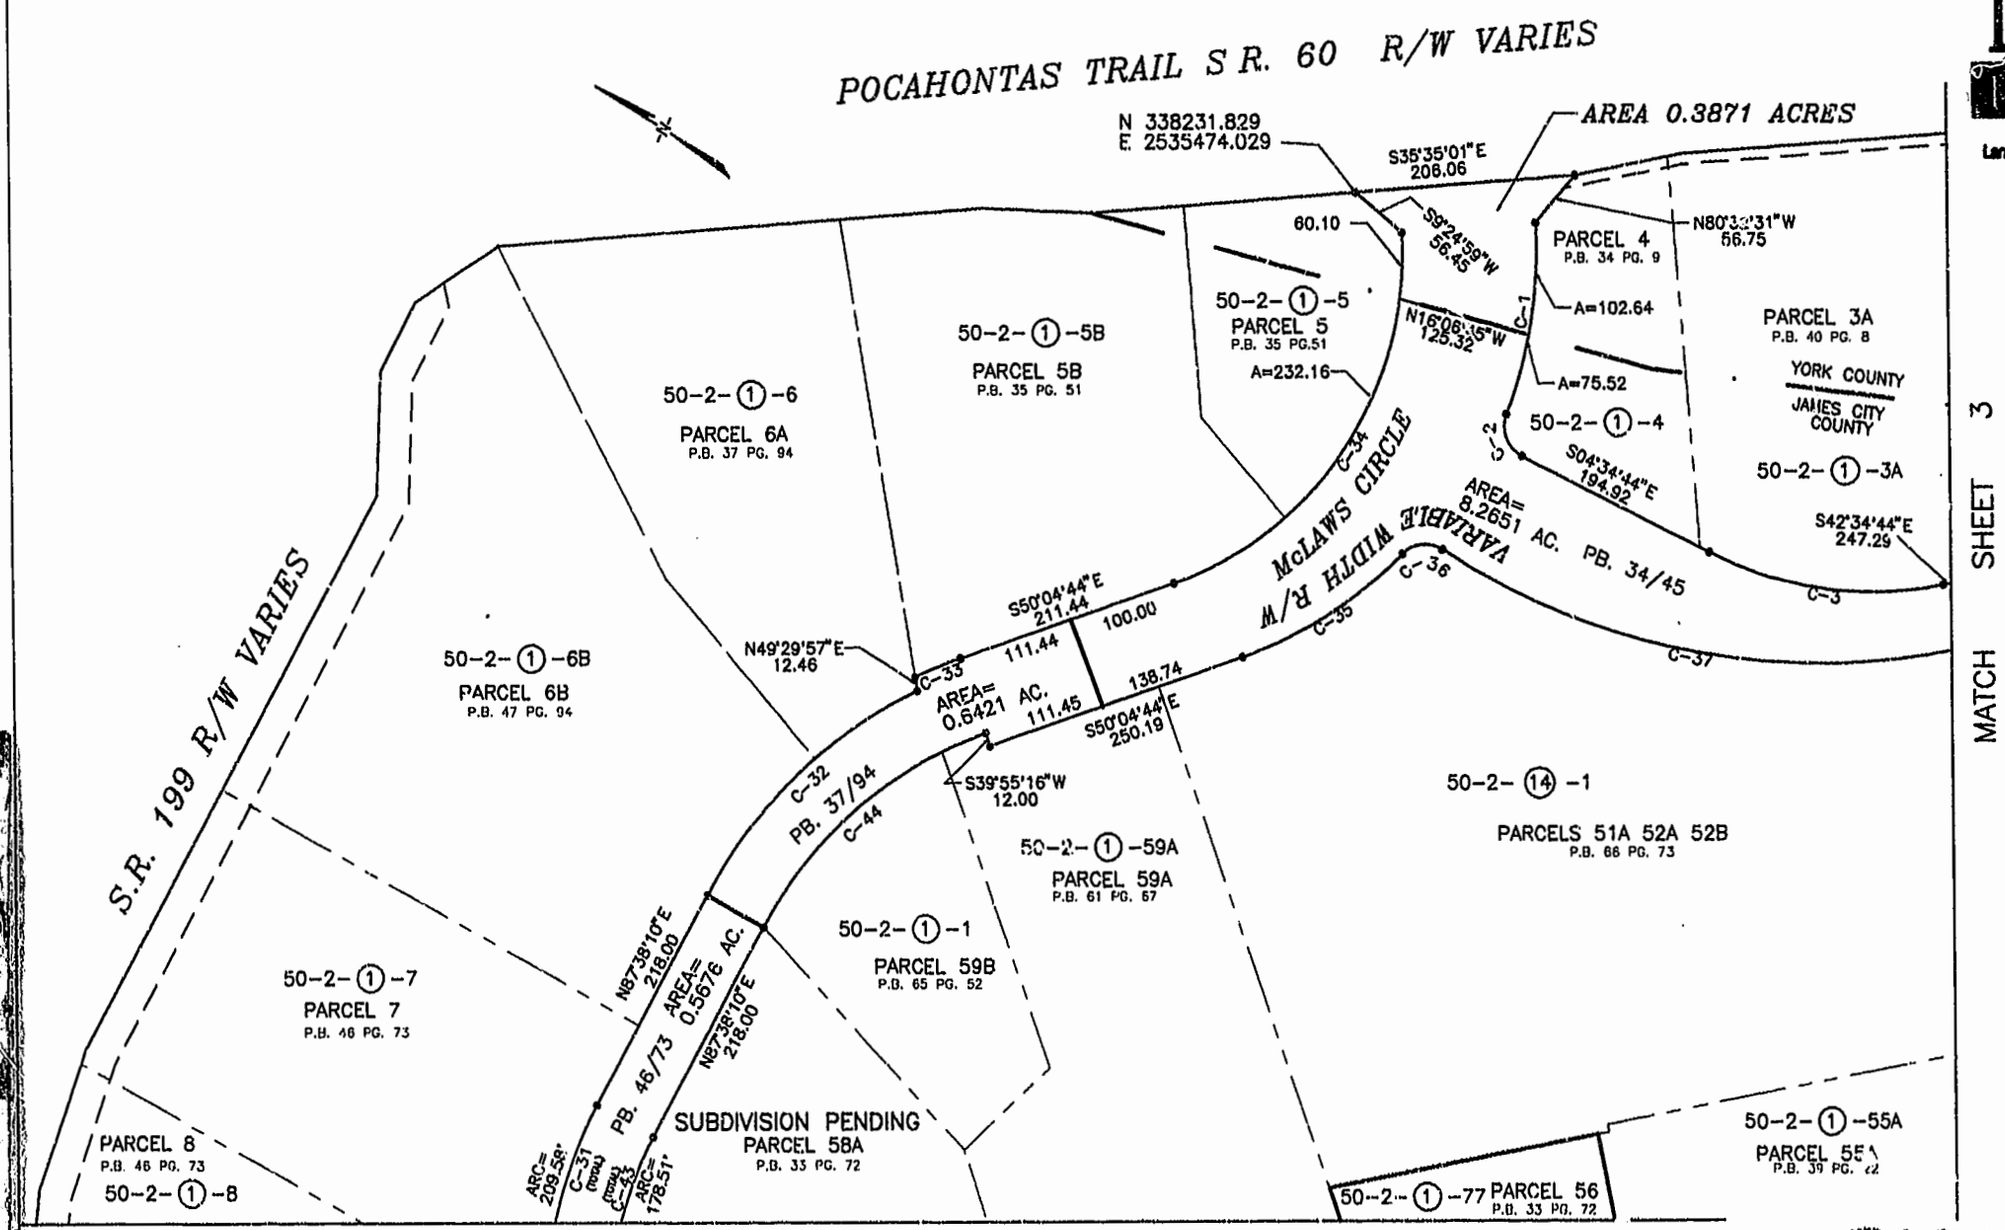

GRAPHIC SCALE 1"=100'
0 100 200 300

[illegible] City County
12:21 PM
Recorded [illegible] July 2000
DOCUMENT # 2000 [illegible]
BETSY P. WOOLRIDGE, CLERK OF CIRCUIT COURT

PLAT RECORDED
BK. 78 PAGE 18-22

TOTAL R/W IN JAMES CITY COUNTY – 11.9815
TOTAL R/W IN YORK COUNTY – 1.1294

11414W