BUILDING NUMBER	UNIT NUMBER	STREET ADDRESS
14	1401	1401 WESTGATE CIRCLE
14	1402	1402 WESTGATE CIRCLE
14	1403	1403 WESTGATE CIRCLE
14	1404	1404 WESTGATE CIRCLE

GRAPHIC SCALE

10' 0' 10' 20'

SCALE: 1" = 10'

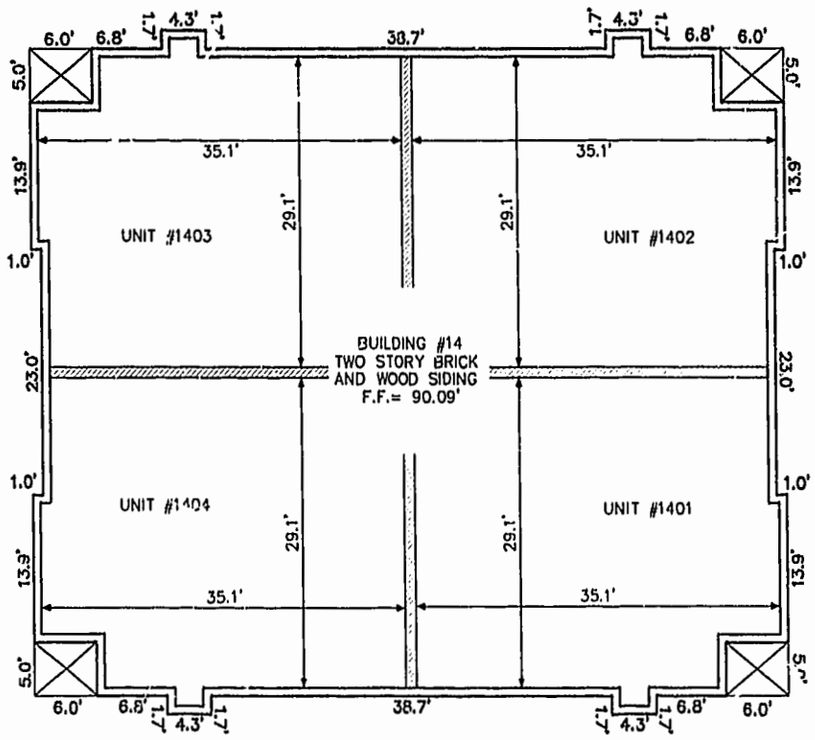

FRONT OF BUILDING
FIRST FLOOR

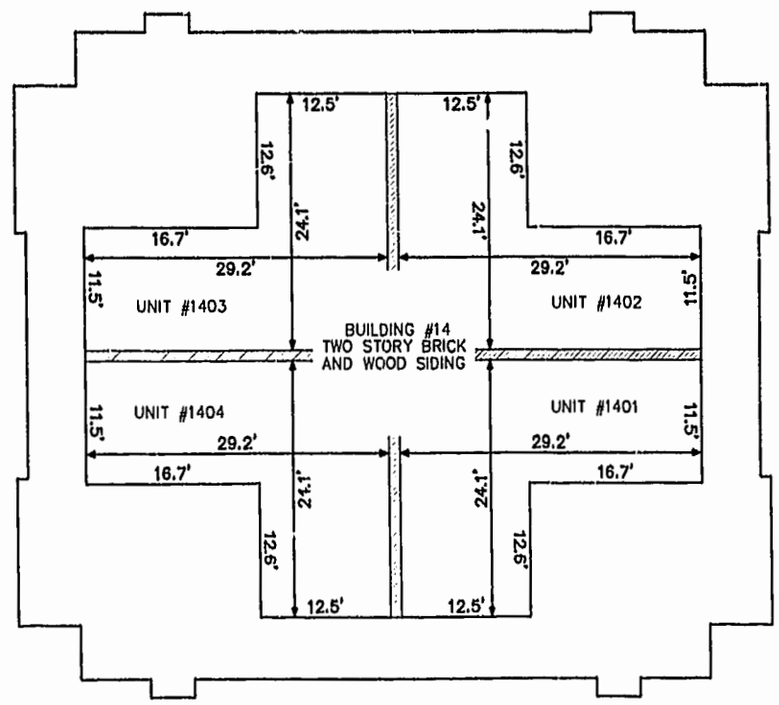

FRONT OF BUILDING
SECOND FLOOR

8395P144.DWG

04.23.01-10.33

JFS

CONSULTING ENGINEERS
5248 Olde Towne Road, Suite 1
Williamsburg, Virginia 23188
(757) 253-0040
Fax (757) 220-8994

PLAT OF CONDOMINIUM
WESTGATE AT WILLIAMSBURG,
A CONDOMINIUM
PHASE FOURTEEN
OWNED BY: 752 L.L.C.,
A VIRGINIA LIMITED LIABILITY COMPANY
CITY OF WILLIAMSBURG VIRGINIA

COMMONWEALTH OF VIRGINIA
4/24/01
A.D. SEBERT
NO. 002221
LAND SURVEYOR

Williamsburg/James City County
Recorded 15 day of May 2001
DOCUMENT #010683 11:31 hrs
PLAT RECORDED IN
P.B. NO. 81 PAGE 32-35
Clerk
BETSY B. WOOLRIDGE, CLERK OF CIRCUIT COURT

No.	DATE	REVISION / COMMENT / NOTE	BY

Designed	Drawn
GTW/ADS	JFS
Scale 1"= 10'	Date 4/24/01
Project No. 8395-6	
Drawing No. 4 OF 6	