#020000443

84 PAGE 57

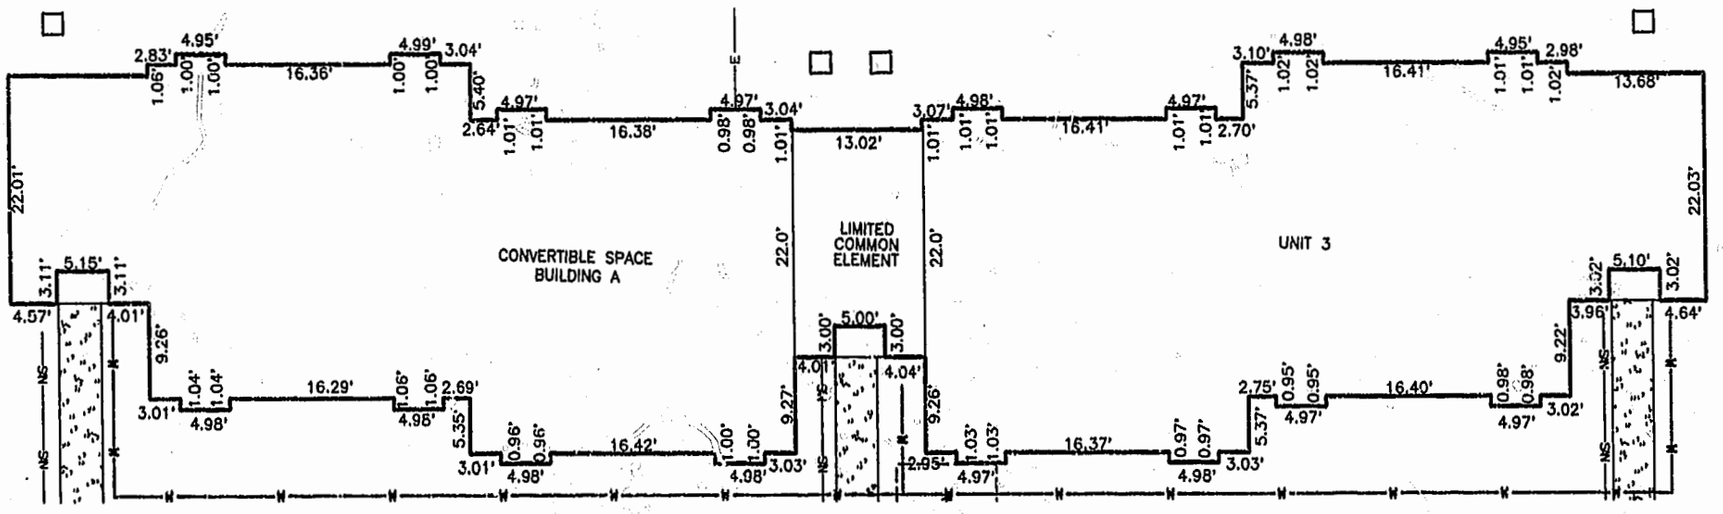

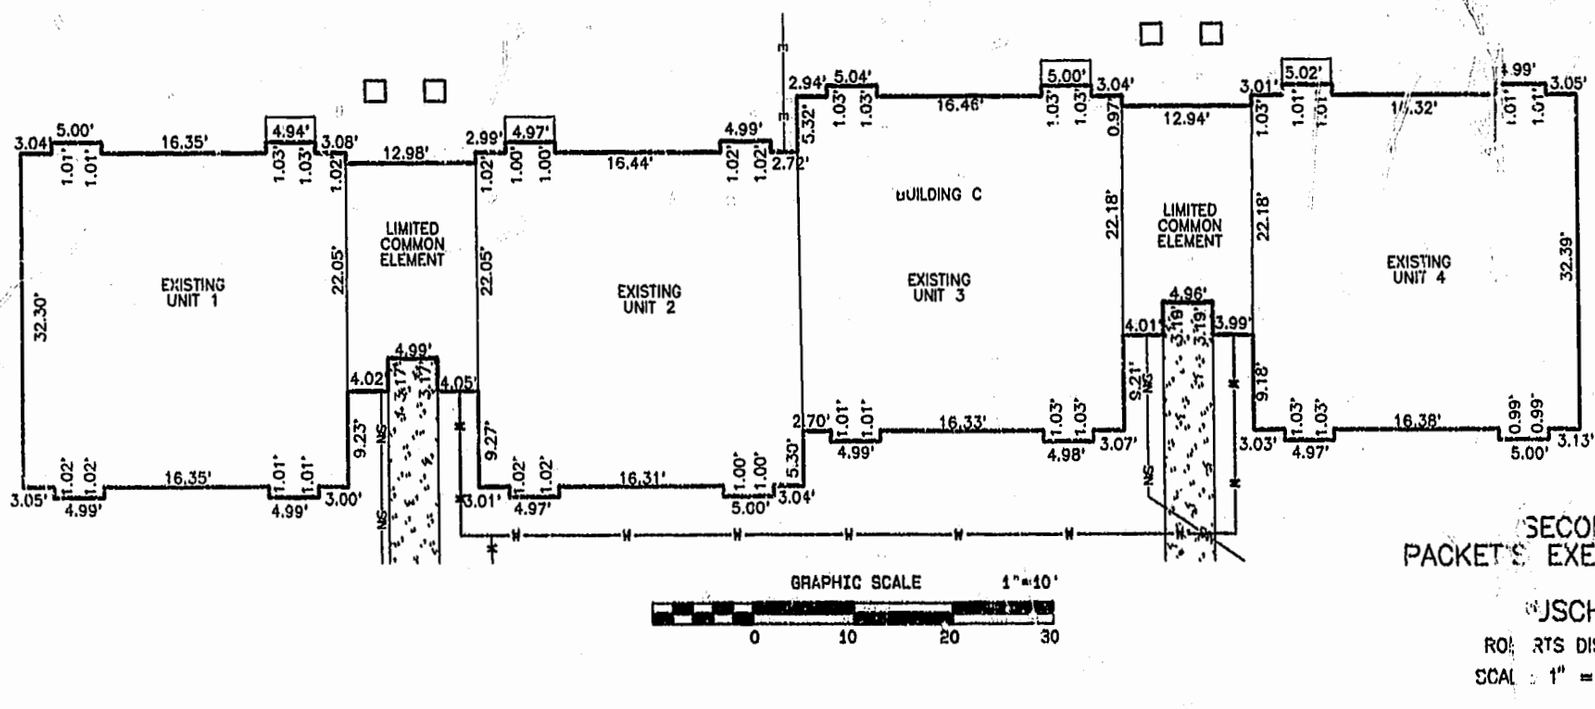

SECOND AMENDED EXHIBIT
PACKETS EXECUTIVE CENTER CONDOMINIUM
PARCEL 20Y
BUSCH CORPORATE CENTER

ROBERTS DISTRICT JAMES CITY COUNTY, VIRGINIA

SCALE: 1" = 10' DATE: 1/8/02

SHEET 3 OF 3

City of Williamsburg & County of James City
Circuit Court: This PLAT was recorded on
January 8, 2002
at 2:27 AM/PM. PB. 84 PG 55-57
DOCUMENT # 020000443
BETSY B. WOOLRIDGE, CLERK
By Betsy B. Woolridge, Dep. Clerk

COMMONWEALTH OF VIRGINIA
1/8/02
STEPHEN A. ROMEO
NO. 1148-B
Stephen Romeo
LAND SURVEYOR

LANDMARK DESIGN GROUP
Engineers • Planners • Surveyors
Landscape Architects • Environmental Consultants

4029 Ironbound Road
Suite 100
Williamsburg, VA 23188
Tel. (757) 253-2975
Fax (757) 229-0049
Email: lmdg@landmarkdgwb.com

5544 Greenwich Road
Suite 200
Virginia Beach, VA 23462
Tel. (757) 473-2000
Fax (757) 497-7933
Email: lmdg@landmarkdg.com

Notes:

1. LOWER VERTICAL BOUNDARY OF EACH UNIT IS THE TOP OF THE SLAB.
2. UPPER VERTICAL BOUNDARY OF EACH UNIT IS THE UNDERSIDE OF THE ROOF TRUSSES.

12066AW