#021065

86 PAGE 54

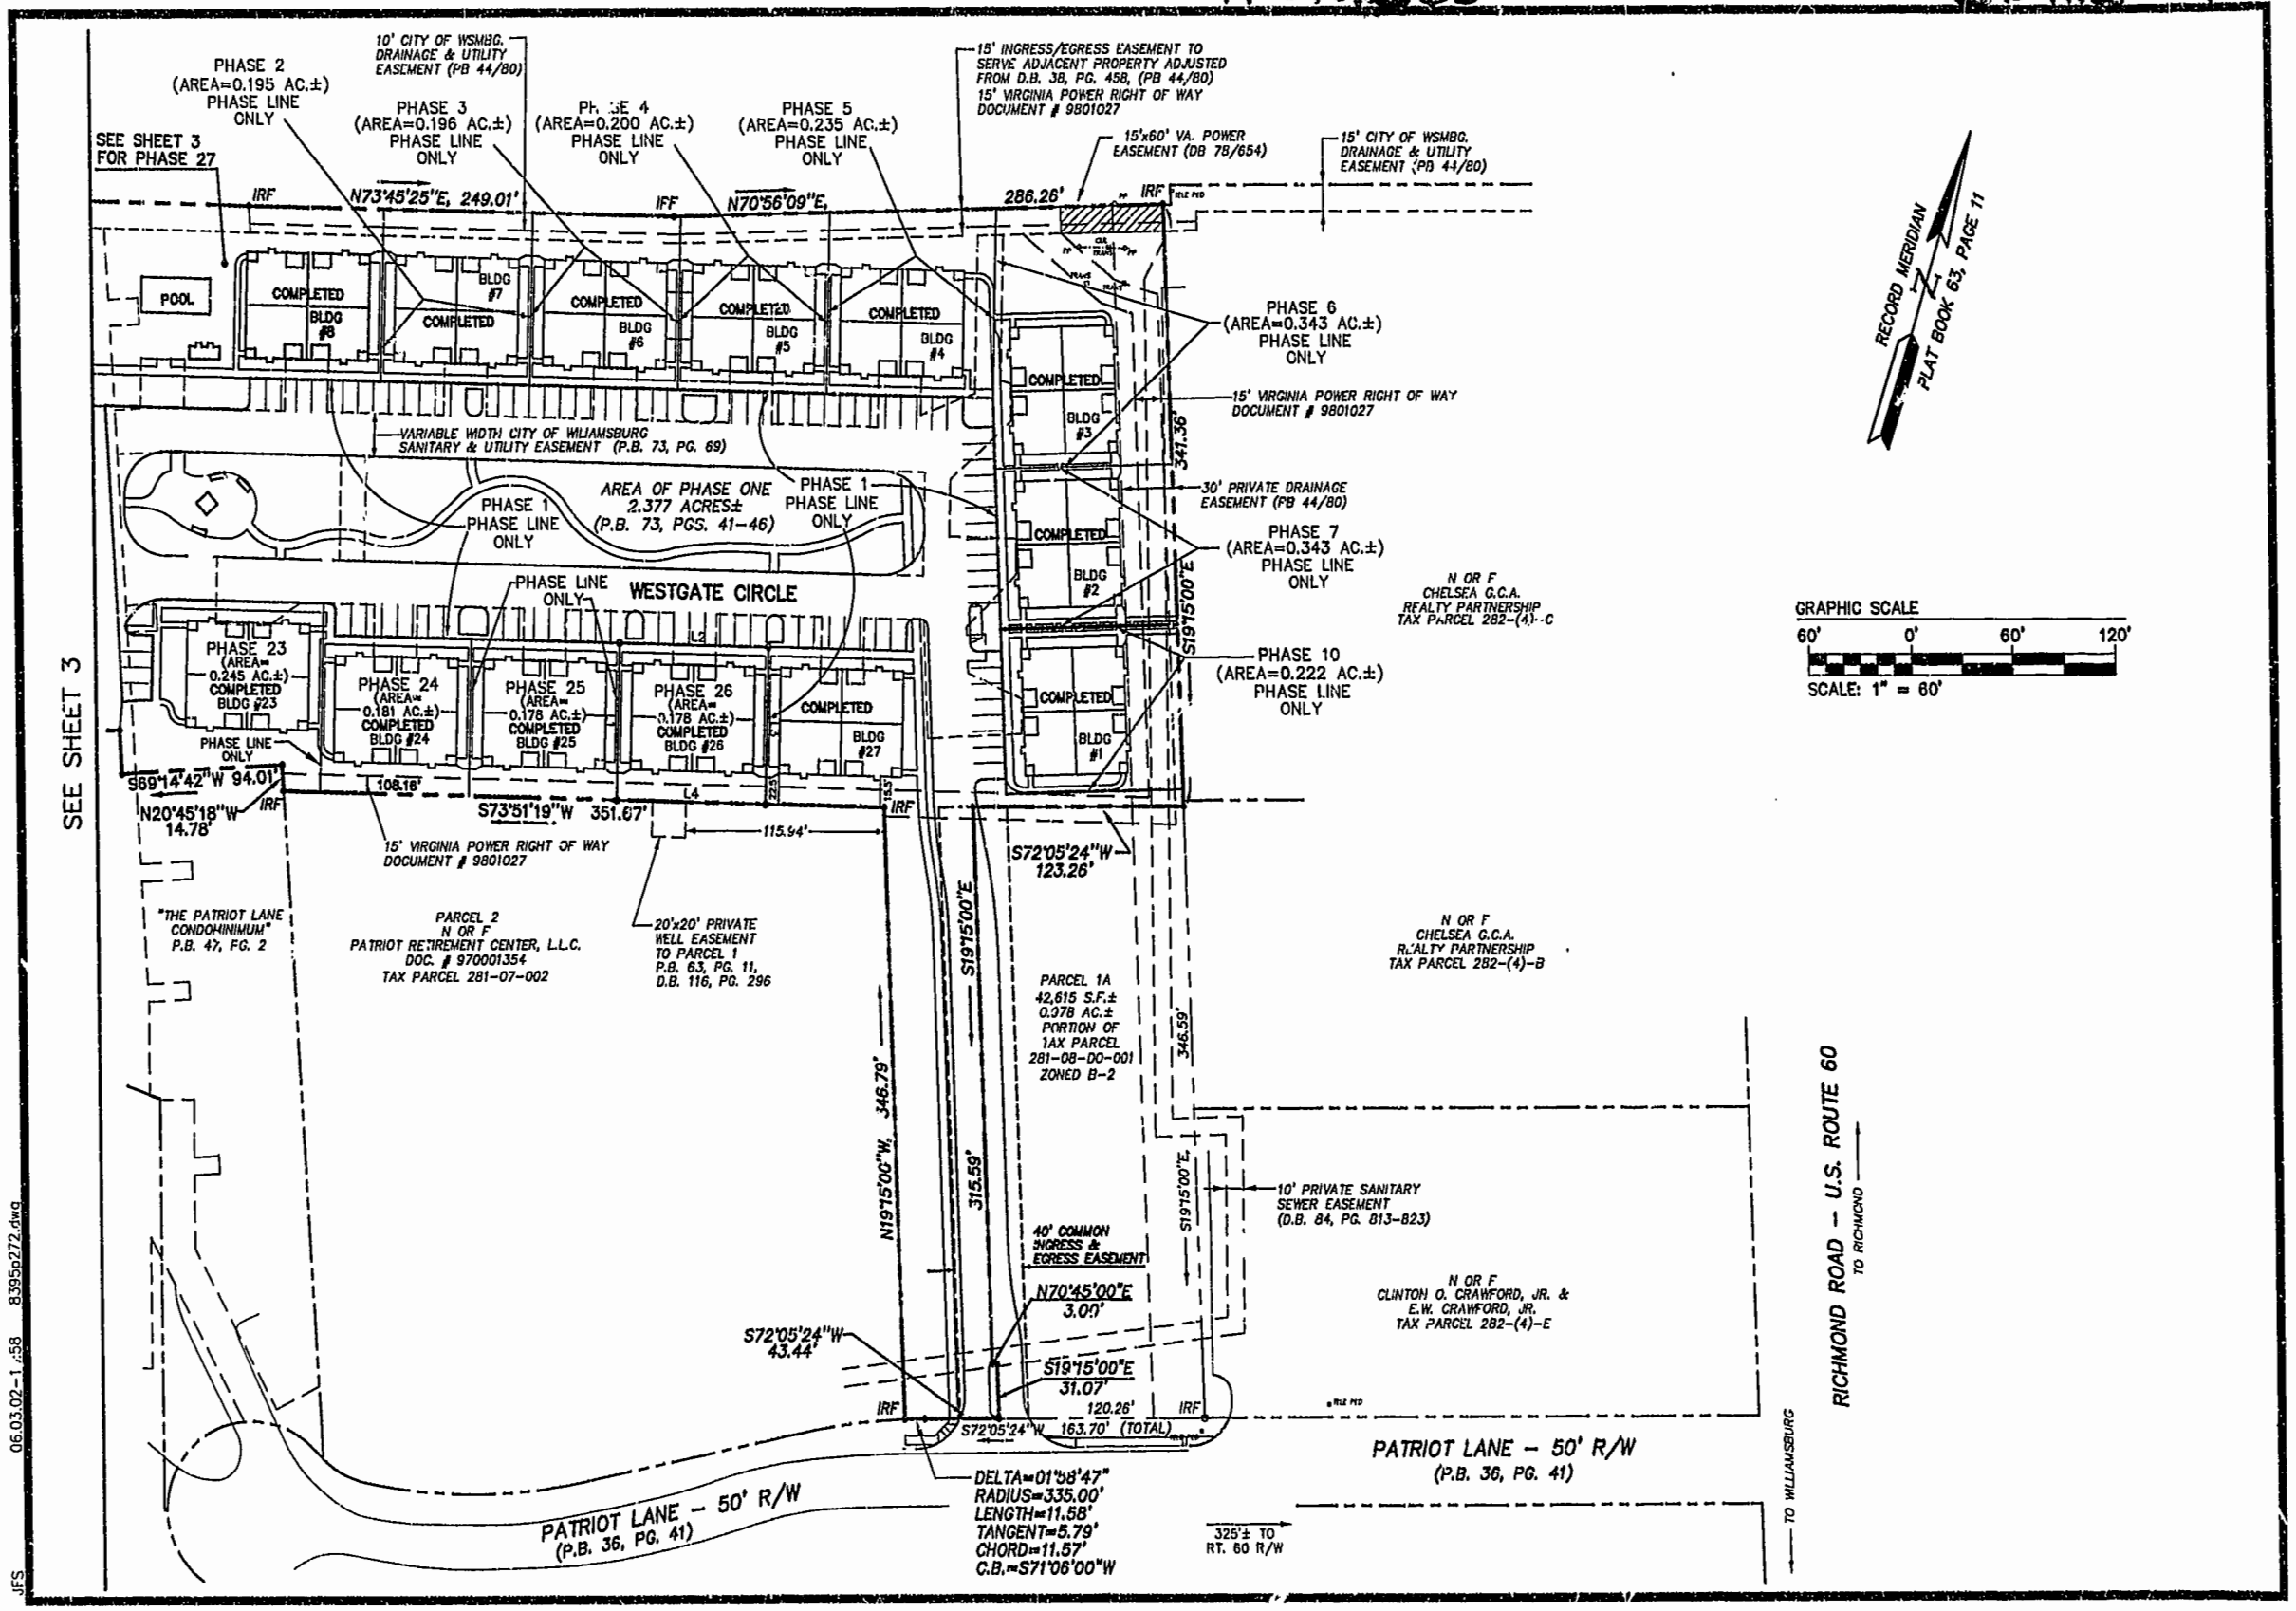

AES CONSULTING ENGINEERS
5248 Olde Towne Road, Suite 1
Williamsburg, Virginia 23188
(757) 253-0040
Fax (757) 220-8994

PLAT OF CONDOMINIUM
WESTGATE AT WILLIAMSBURG, A CONDOMINIUM
PHASE TWENTY-SEVEN

OWNED BY: 752 L.L.C., A VIRGINIA LIMITED LIABILITY COMPANY

CITY OF WILLIAMSBURG VIRGINIA

COMMONWEALTH OF VIRGINIA
6/3/2002
A.D. SEBERT
NO. 002221
LAND SURVEYOR

City of Williamsburg & County of James City
Circuit Court: This PLAT was recorded on 14 June 2003
at 3:14 AM/PM. PB. 86 PG 53-58
DOCUMENT # 021065
BETSY B. WOOLRIDGE, CLERK
Deputy Clerk

No.	DATE	REVISION / COMMENT / NOTE	BY

Designed	Drawn
GTW/ADS	JFS
Scale	Date
1"= 60'	6/03/02
Project No.	
8395-6	
Drawing No.	
2 OF 6	