#020018082

87 PAGE 12

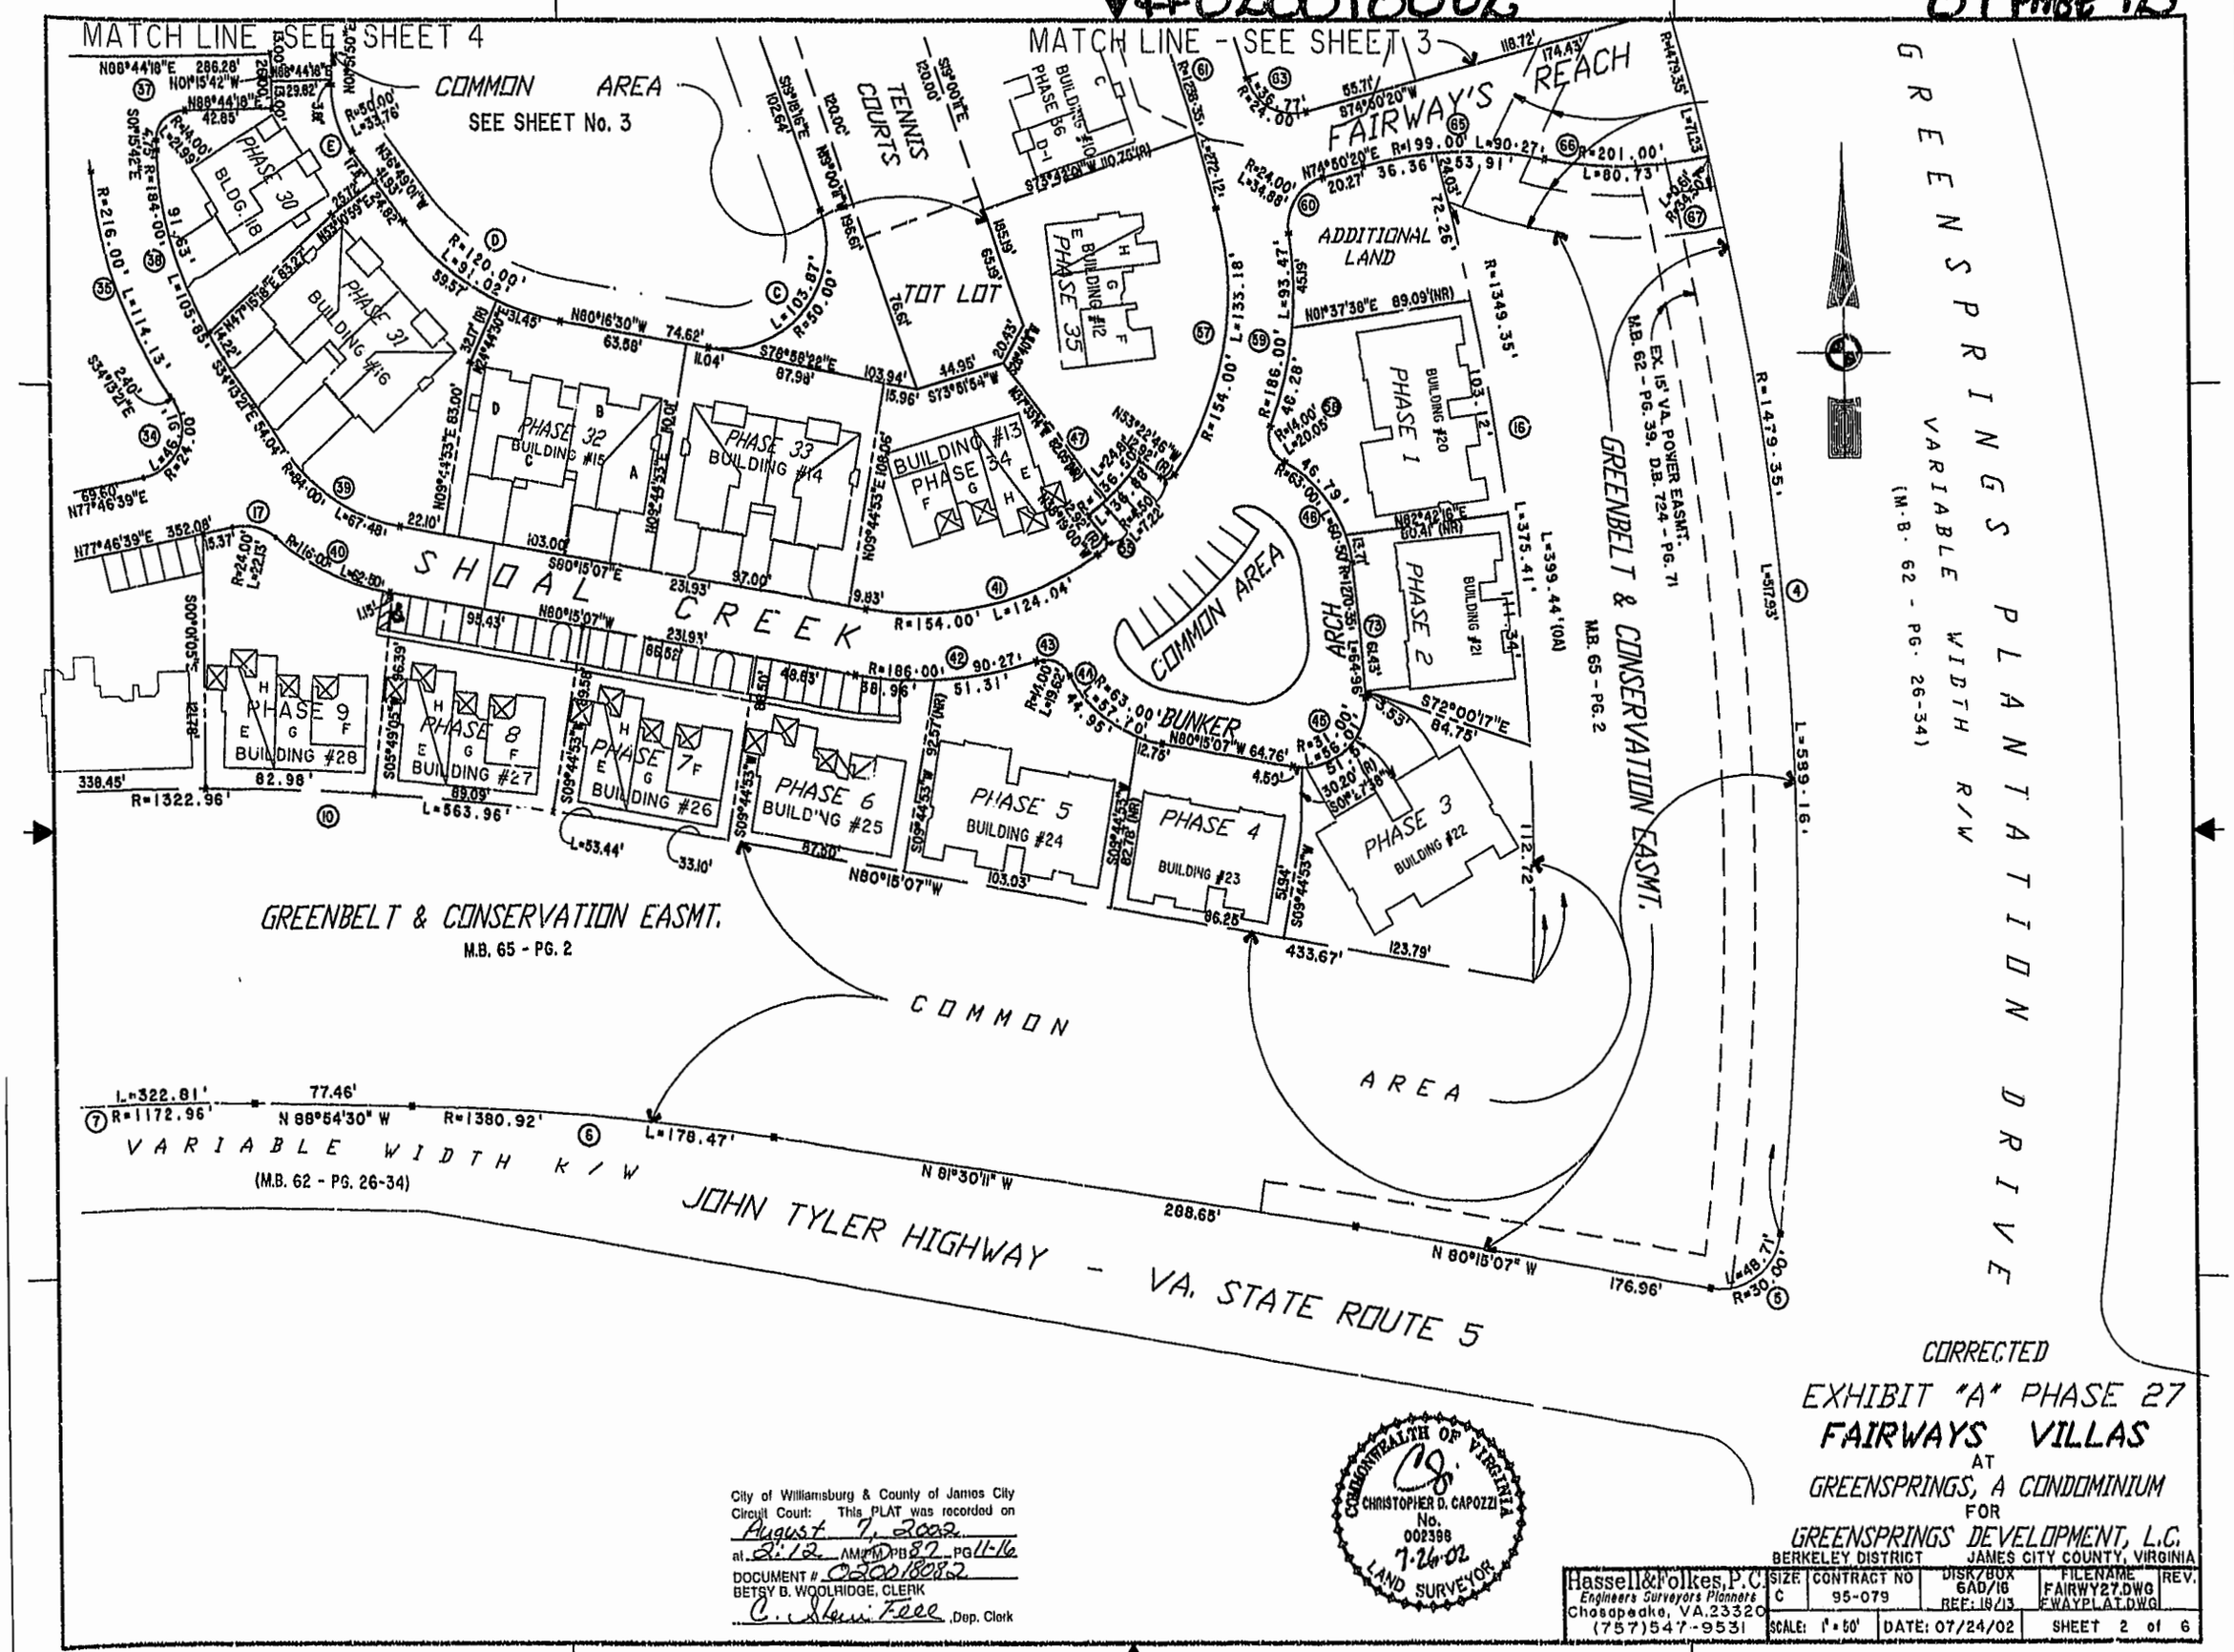

City of Williamsburg & County of James City
Circuit Court: This PLAT was recorded on
August 7, 2002
at 2:12 AM/PM PB 87 PG 11-16
DOCUMENT # 020018082
BETSY B. WOOLRIDGE, CLERK
C. Sherri Fees, Dep. Clerk

COMMONWEALTH OF VIRGINIA
CHRISTOPHER D. CAPOZZI
No. 002398
7-26-02
LAND SURVEYOR

CORRECTED

EXHIBIT "A" PHASE 27

FAIRWAYS VILLAS

AT

GREENSPRINGS, A CONDOMINIUM

FOR

GREENSPRINGS DEVELOPMENT, L.C.

BERKELEY DISTRICT JAMES CITY COUNTY, VIRGINIA

Hassell&Folkes,P.C. Engineers Surveyors Planners Chesapeake, VA.23320 (757)547-9531	SIZE C	CONTRACT NO 95-079	DISK/BOX 6AD/16 REF: 18/13	FILENAME FAIRWY27.DWG FWAYPLAT.DWG	REV.
	SCALE: 1" = 50'	DATE: 07/24/02	SHEET 2 of 6		