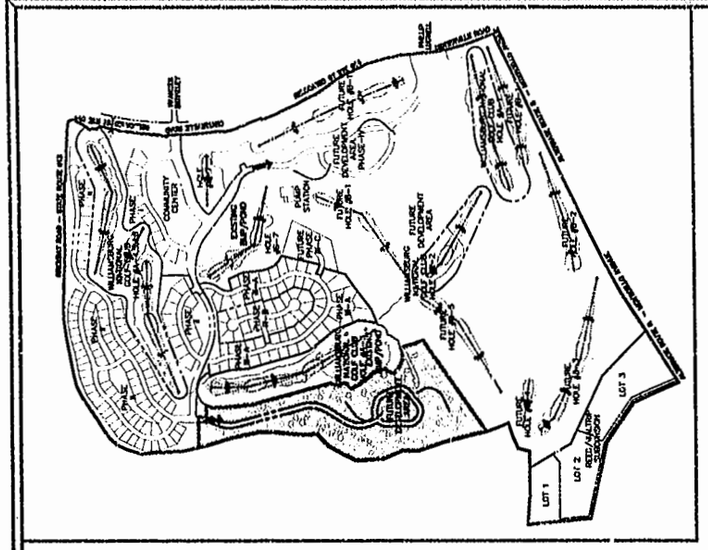

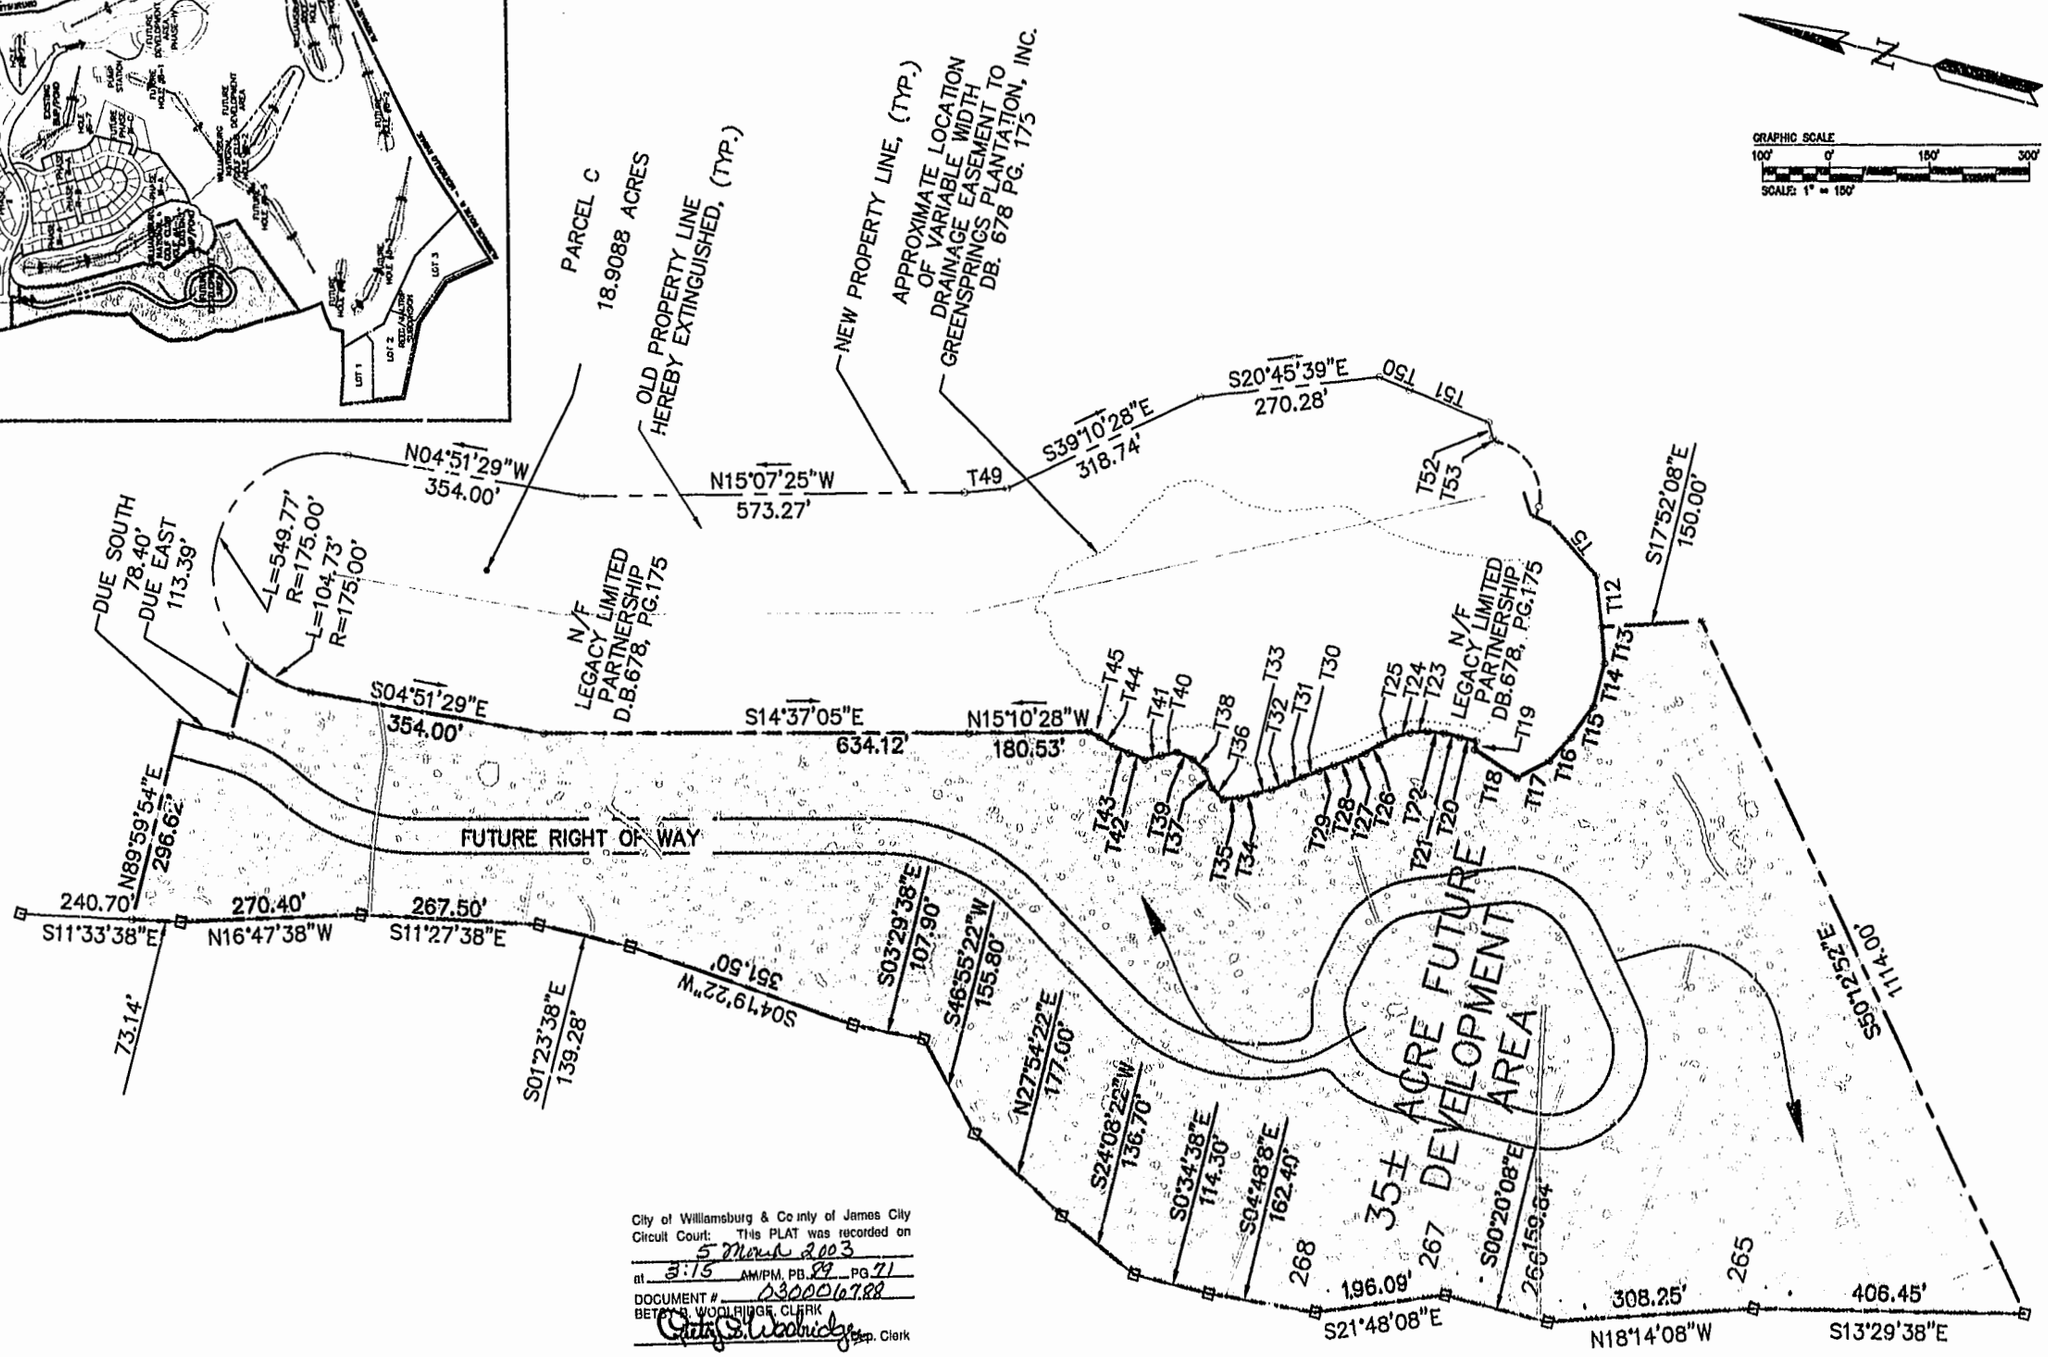

City of Williamsburg & County of James City
Circuit Court: This PLAT was recorded on
5 March 2003
at 3:15 AM/PM, PB. 89 PG 71
DOCUMENT # 030006788
BETSY B. WOOLRIDGE, CLERK
Betsy B. Woolridge Dep. Clerk

2116

Jamestown
MANAGEMENT COMPANY, LLC
DEVELOPMENT PLANNING, MANAGEMENT AND ENGINEERING
213 INGRAM ROAD WILLIAMSBURG, VIRGINIA 23188
(757) 220-0851 OFFICE (757) 220-0916 FAX

GREENSPRINGS WEST

PLAT SHOWING 35+/- ACRE FUTURE DEVELOPMENT PARCEL CONTAINING 35 UNDEVELOPED SINGLE FAMILY RESIDENTIAL LOTS

BERKELEY DISTRICT JAMES CITY COUNTY VIRGINIA

COMMONWEALTH OF VIRGINIA
ROBERT F. OLIVER
No. 032176
12/31/02
PROFESSIONAL ENGINEER

NO.	REVISION	DATE

DESIGNED: CWG
DRAWN: CWG
SCALE: 1"=150'
PROJECT NUMBER 1106-00
DRAWING NUMBER RP-5-01